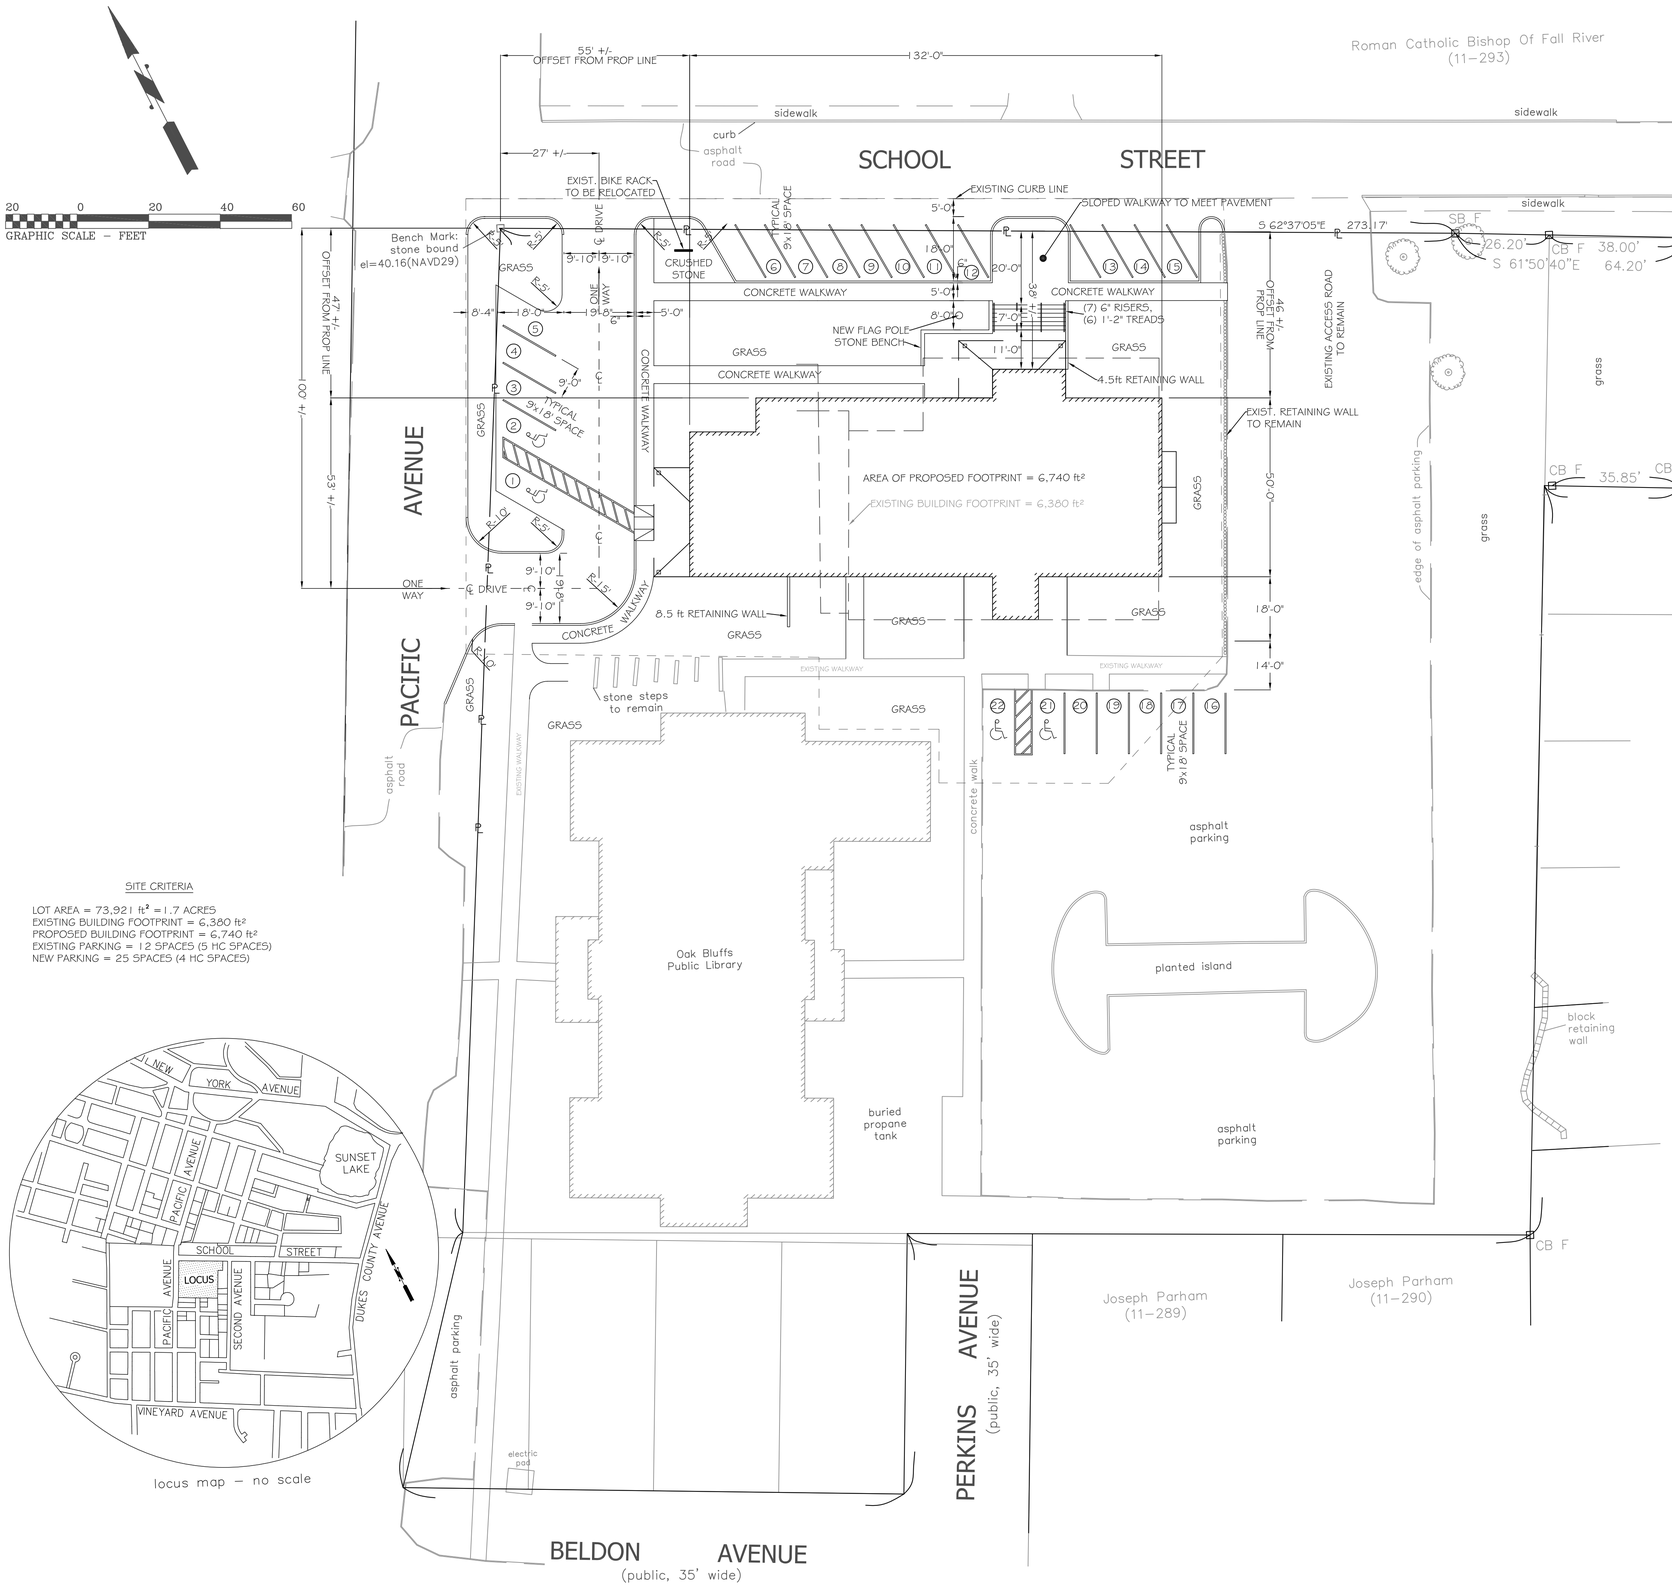

Architect

Keenan + Kenny Architects, Ltd.
189 Main Street
Falmouth, Massachusetts 02540
Tel. 508-540-0075
E. office@kandkarchitects.com
www.kandkarchitects.com

Structural Engineers

John Lolley, P.E.
12 Surveyors Lane
Vineyard Haven,
Massachusetts 02568
Tel. 508-221.2192
E. office@lolleype.com
www.lolleype.com

Mechanical, Electrical, Plumbing and Fire Protection Engineers

Griffith & Vary, Inc.
12 Kendrick Road
Wareham, Massachusetts 02571
Tel. 508-295-0050
E. info@griffithandvary.com
www.griffithandvary.com

Landscape Architect

T.L. Studio
35 North Main Street
Falmouth, Massachusetts 02540
Tel. 774-763-2461
www.tlstudioinc.com

Owner's Project Manager

Daedalus Projects, Inc.
112 South Street
Boston, Massachusetts 02111
Tel. 508-295-0050
E. info@dpi-boston.com
www.daedalusprojects.com

REVISIONS

NO.	DATE	DESCRIPTION

STAMP: NOT FOR CONSTRUCTION

PROJECT NO.	ISSUED BY:
OBTH	JL, PE

ISSUED DATE: 26 SEPT 2017

SHEET TITLE: SITE LAYOUT PLAN

SCALE: 1" : 20'-0"

DISCIPLINE • CATEGORY • SUB CATEGORY • SHEET

C1.0