FRONT ELEVATION

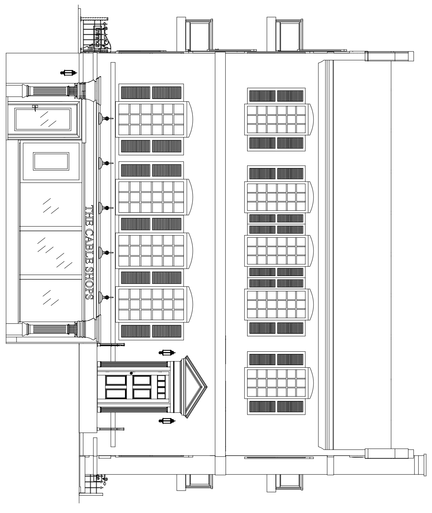

LEFT ELEVATION

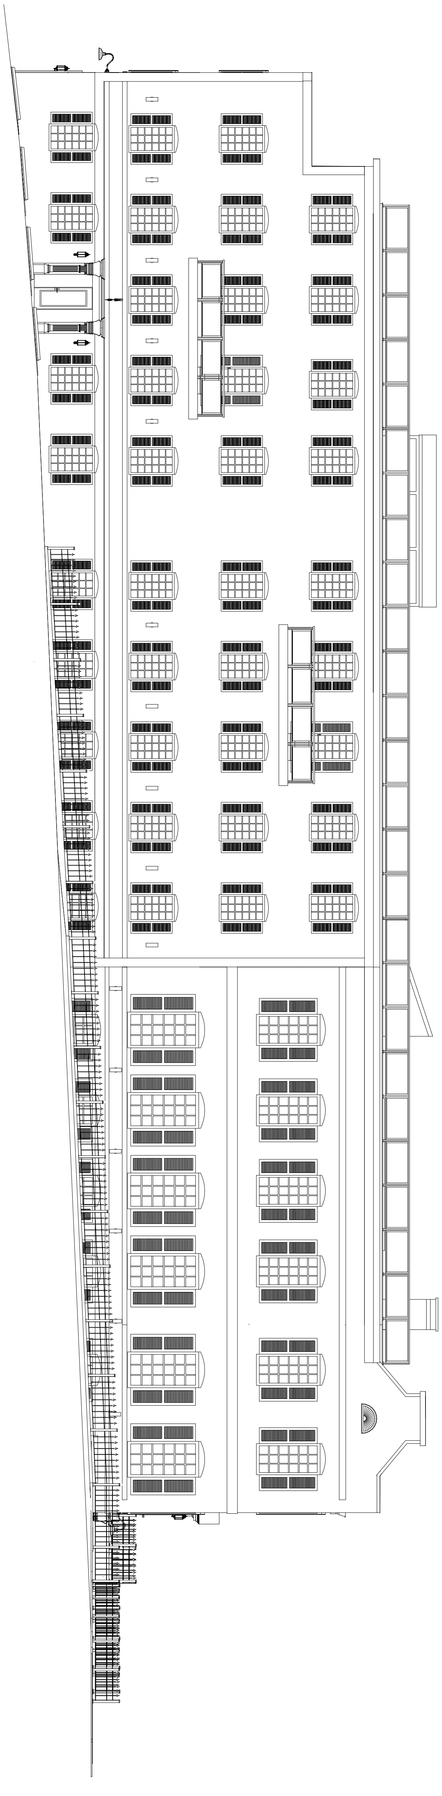

A-2.0	1/8"=1'-0" Scale: 07/18/2021 Date:	4 State Road Vineyard Haven Martha's Vineyard, Massachusetts	Delano & Co. 1 Lagoon Pond Road, #2109 Vineyard Haven, Massachusetts
	ELEVATIONS		

RIGHT ELEVATION

REAR ELEVATION

Delano & Co.
1 Lagoon Pond Road, #2109
Vineyard Haven, Massachusetts

4 State Road
Vineyard Haven
Martha's Vineyard, Massachusetts

Date: 07/18/2021
Scale: 1/8"=1'-0"

ELEVATIONS

A-2.1

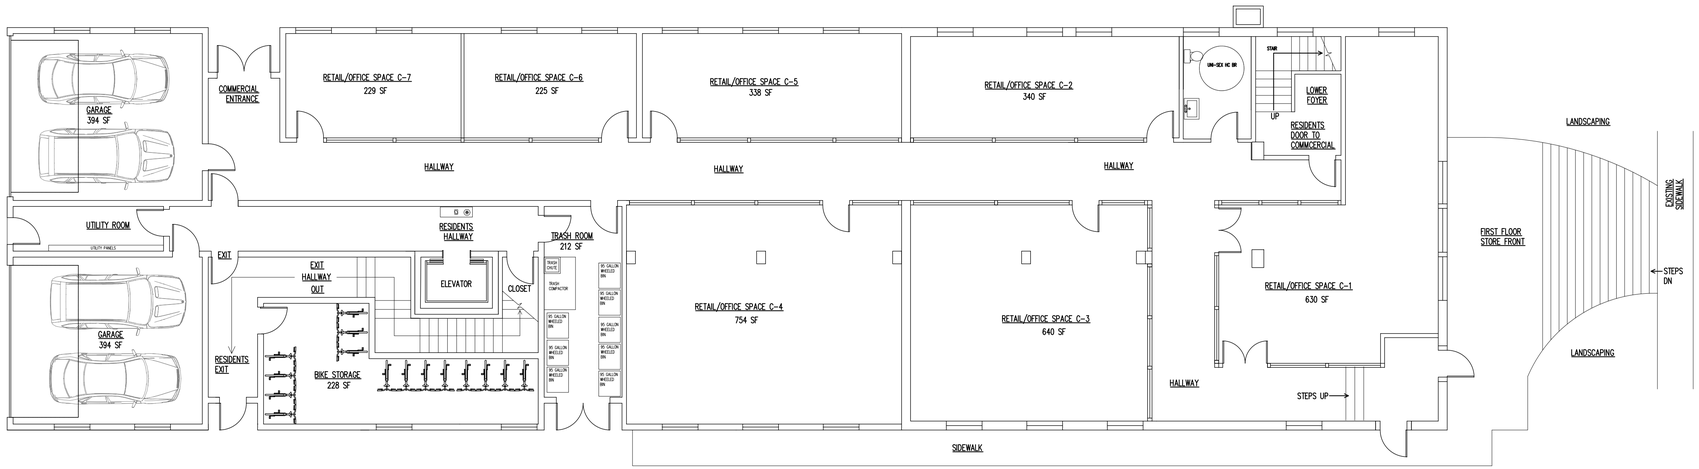

FIRST FLOOR PLAN

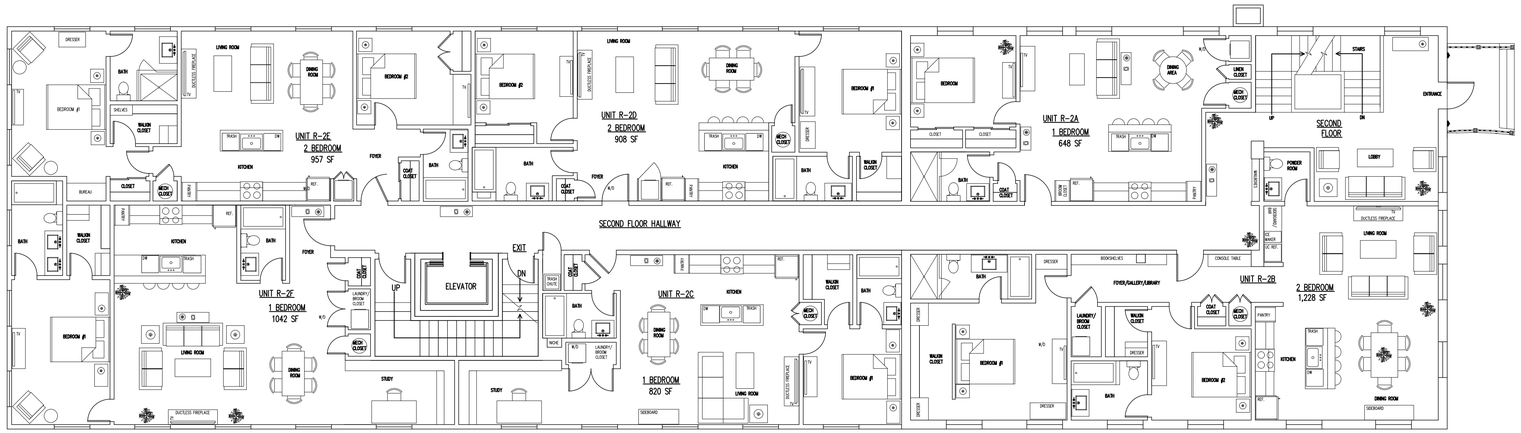

SECOND FLOOR PLAN

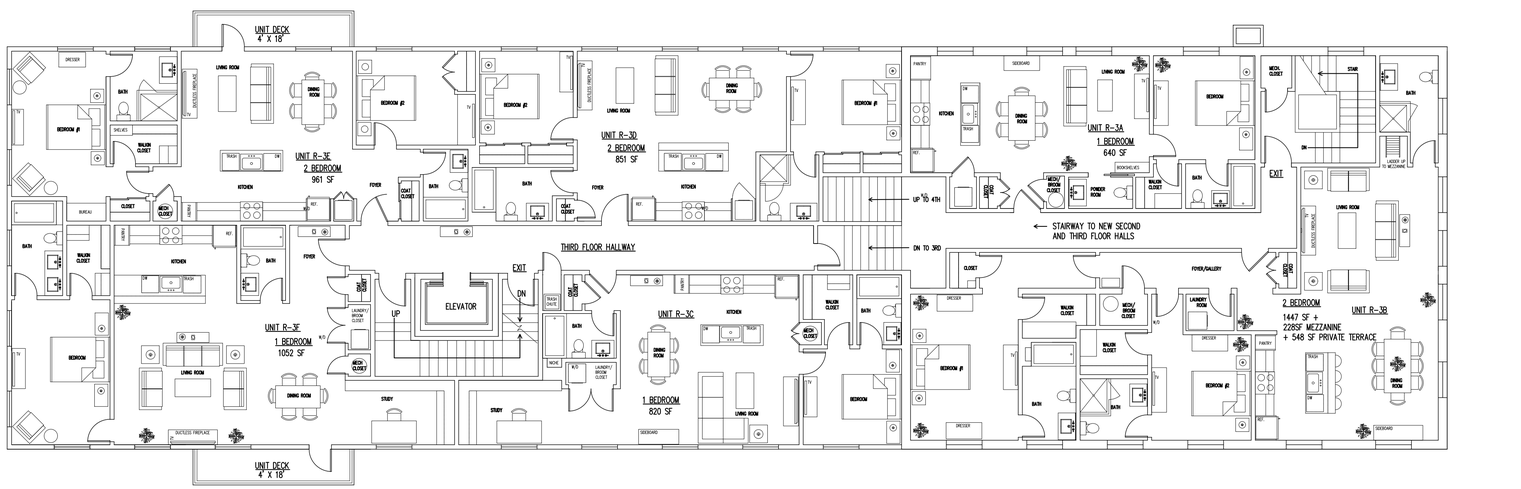

THIRD FLOOR PLAN

Delano & Co.
1 Lagoon Pond Road, #2109
Vineyard Haven, Massachusetts

4 State Road
Vineyard Haven
Martha's Vineyard, Massachusetts

Date: 07/18/2021

Scale: 1/8" = 1'-0"

FLOOR PLANS

A-1.0

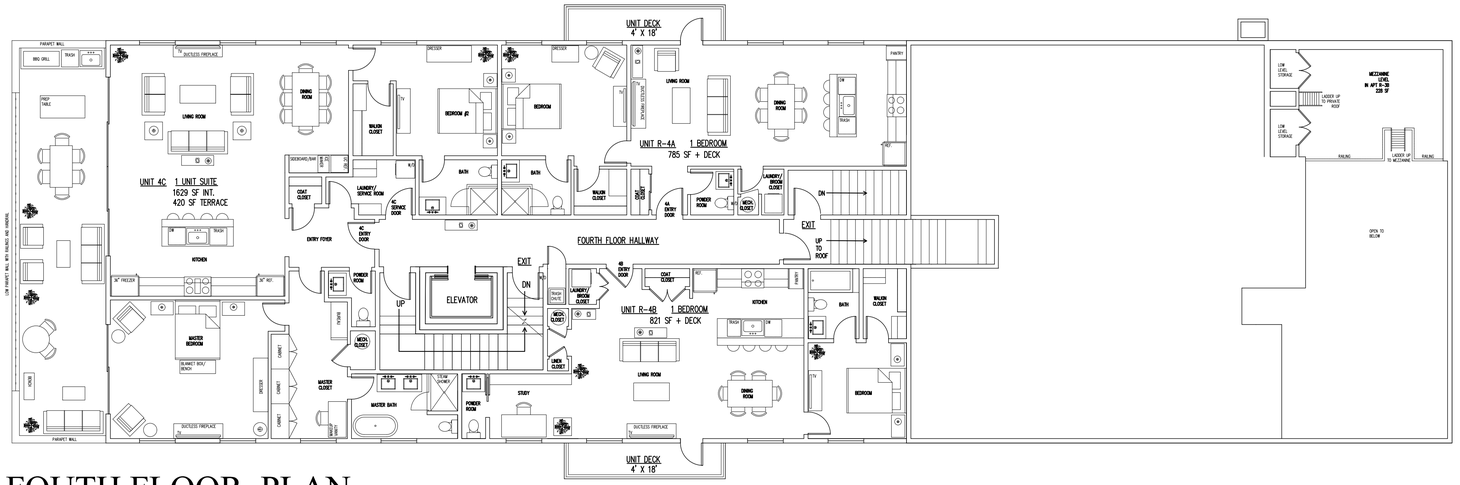

FOUTH FLOOR PLAN

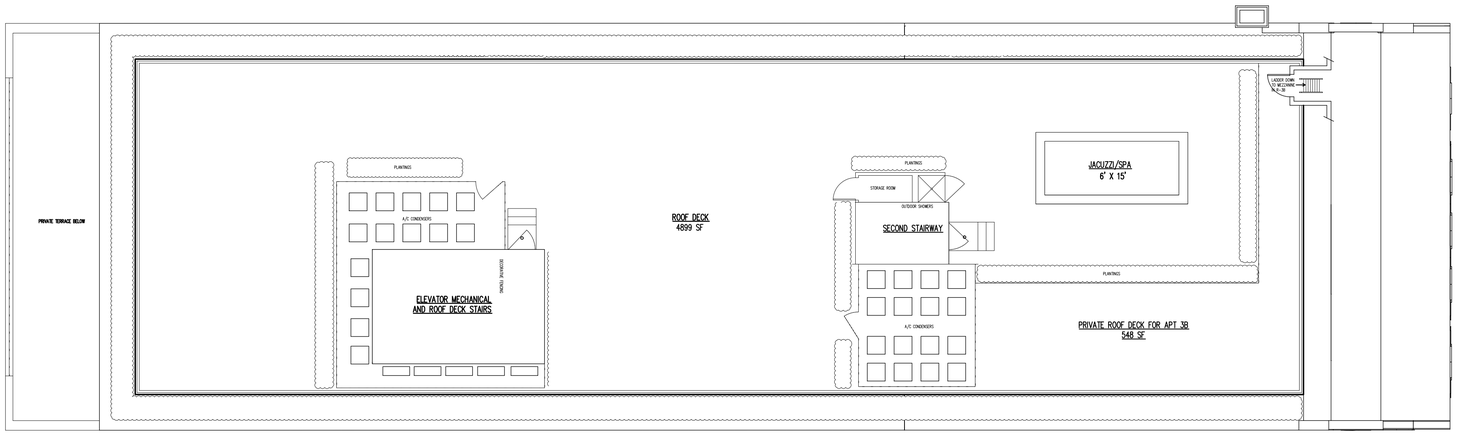

ROOF PLAN

Delano & Co.
1 Lagoon Pond Road, #2109
Vineyard Haven, Massachusetts

4 State Route
Vineyard Haven
Martha's Vineyard, Massachusetts

Date: 07/18/2021
Scale: 1/8" = 1'-0"

FLOOR PLANS

A-1.1

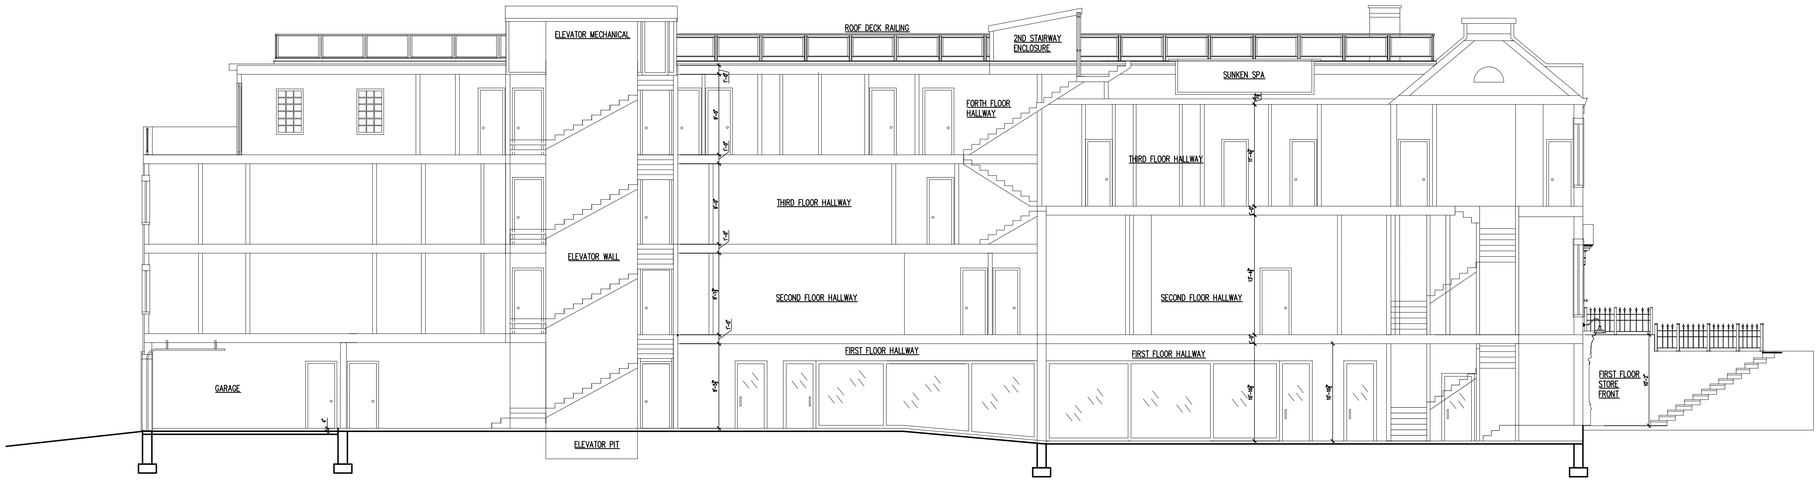

1 SECTION THROUGH BUILDING

SCALE: 1/8" = 1'-0"

Delano & Co.
1 Lagoon Pond Road, #2109
Vineyard Haven, Massachusetts

4 State Road
Vineyard Haven
Martha's Vineyard, Massachusetts

07/18/2021 Date:

AS SHOWN Scale:

SECTIONS

S-1.0

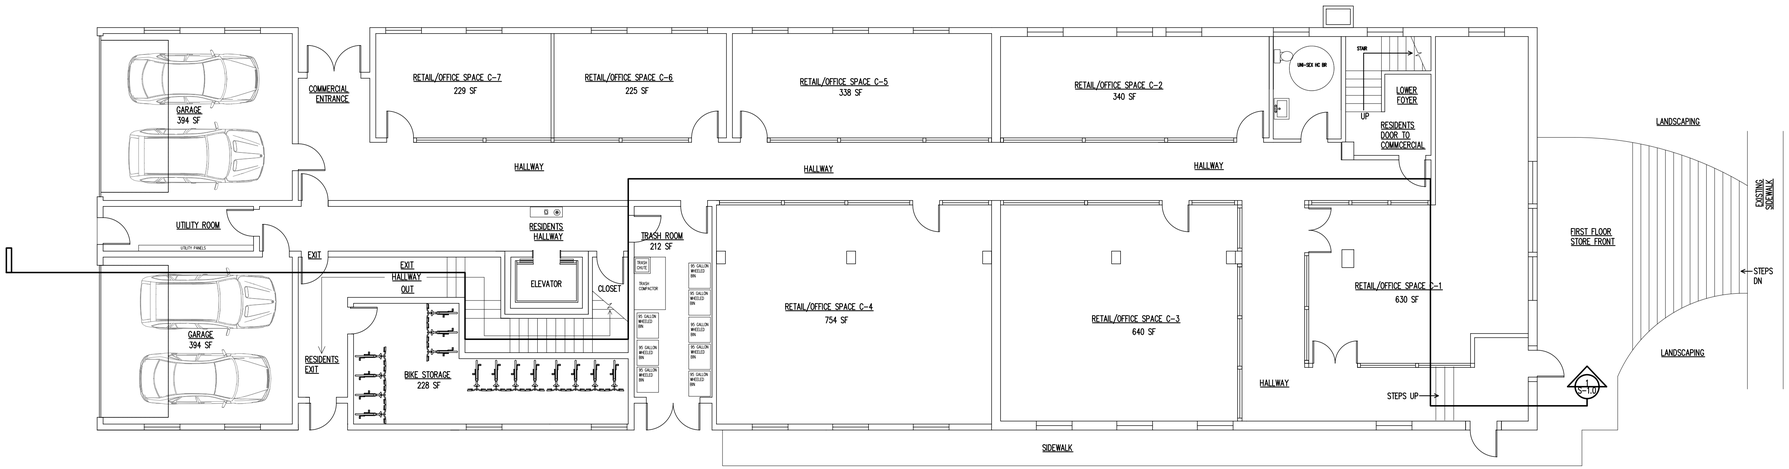

FIRST FLOOR PLAN

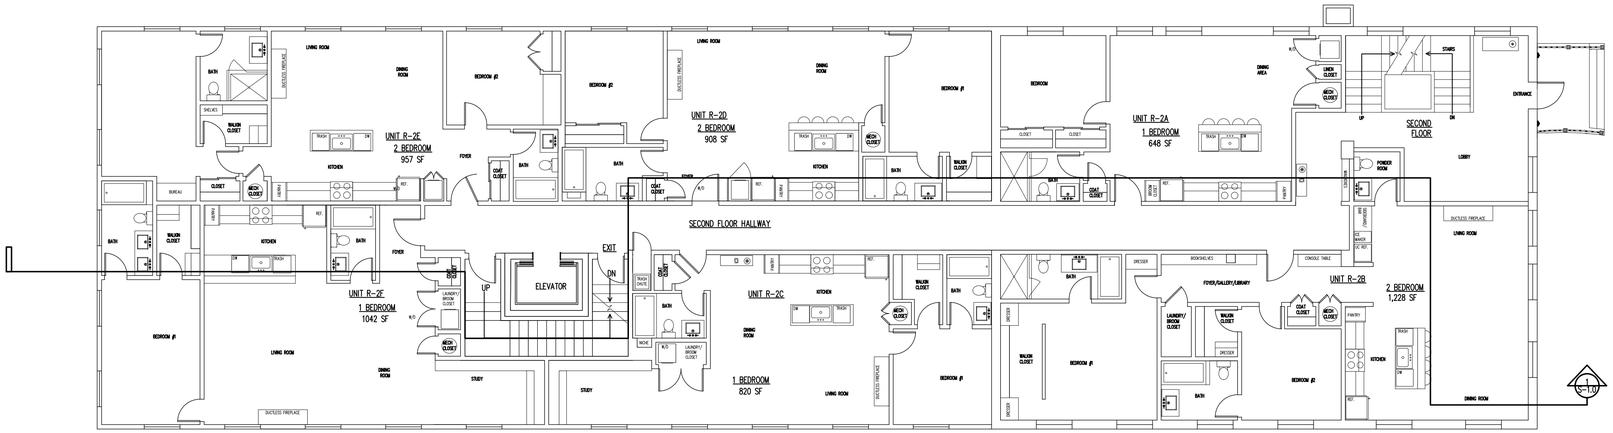

SECOND FLOOR PLAN

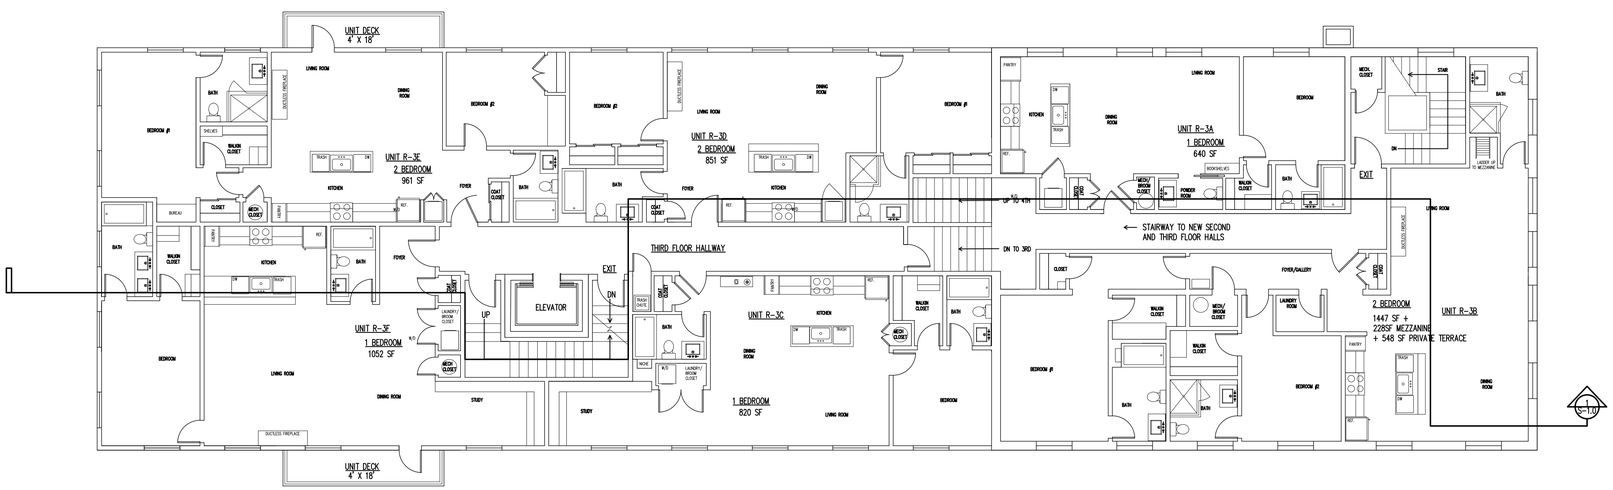

THIRD FLOOR PLAN

Delano & Co.
1 Lagoon Pond Road, #2109
Vineyard Haven, Massachusetts

4 State Road
Vineyard Haven
Martha's Vineyard, Massachusetts

Date: 07/18/2021

Scale: 1/8" = 1'-0"

FLOOR PLANS

A-1.0

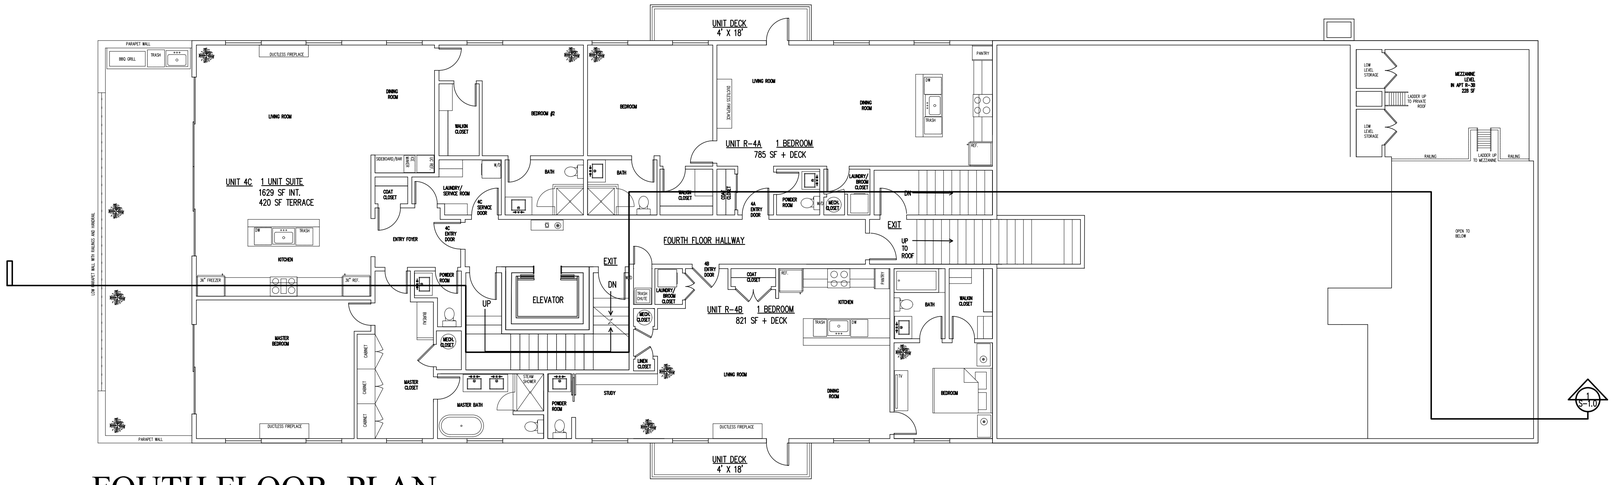

FOUTH FLOOR PLAN

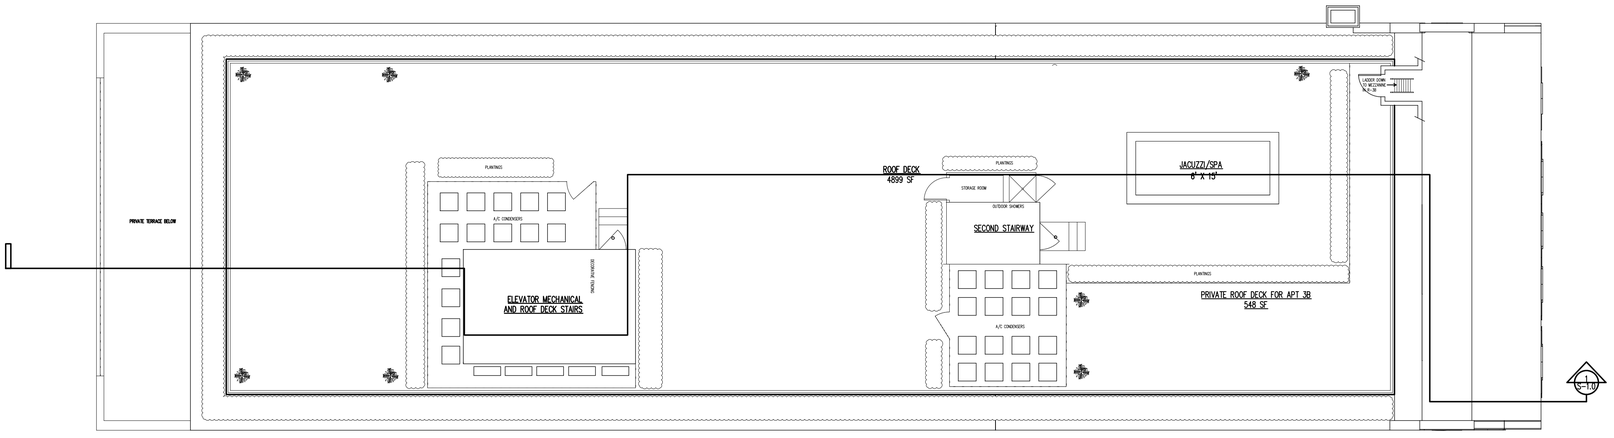

ROOF PLAN

Delano & Co.
1 Lagoon Pond Road, #2109
Vineyard Haven, Massachusetts

4 State Route
Vineyard Haven
Martha's Vineyard, Massachusetts

Date: 07/18/2021
Scale: 1/8" = 1'-0"

FLOOR PLANS

A-1.1