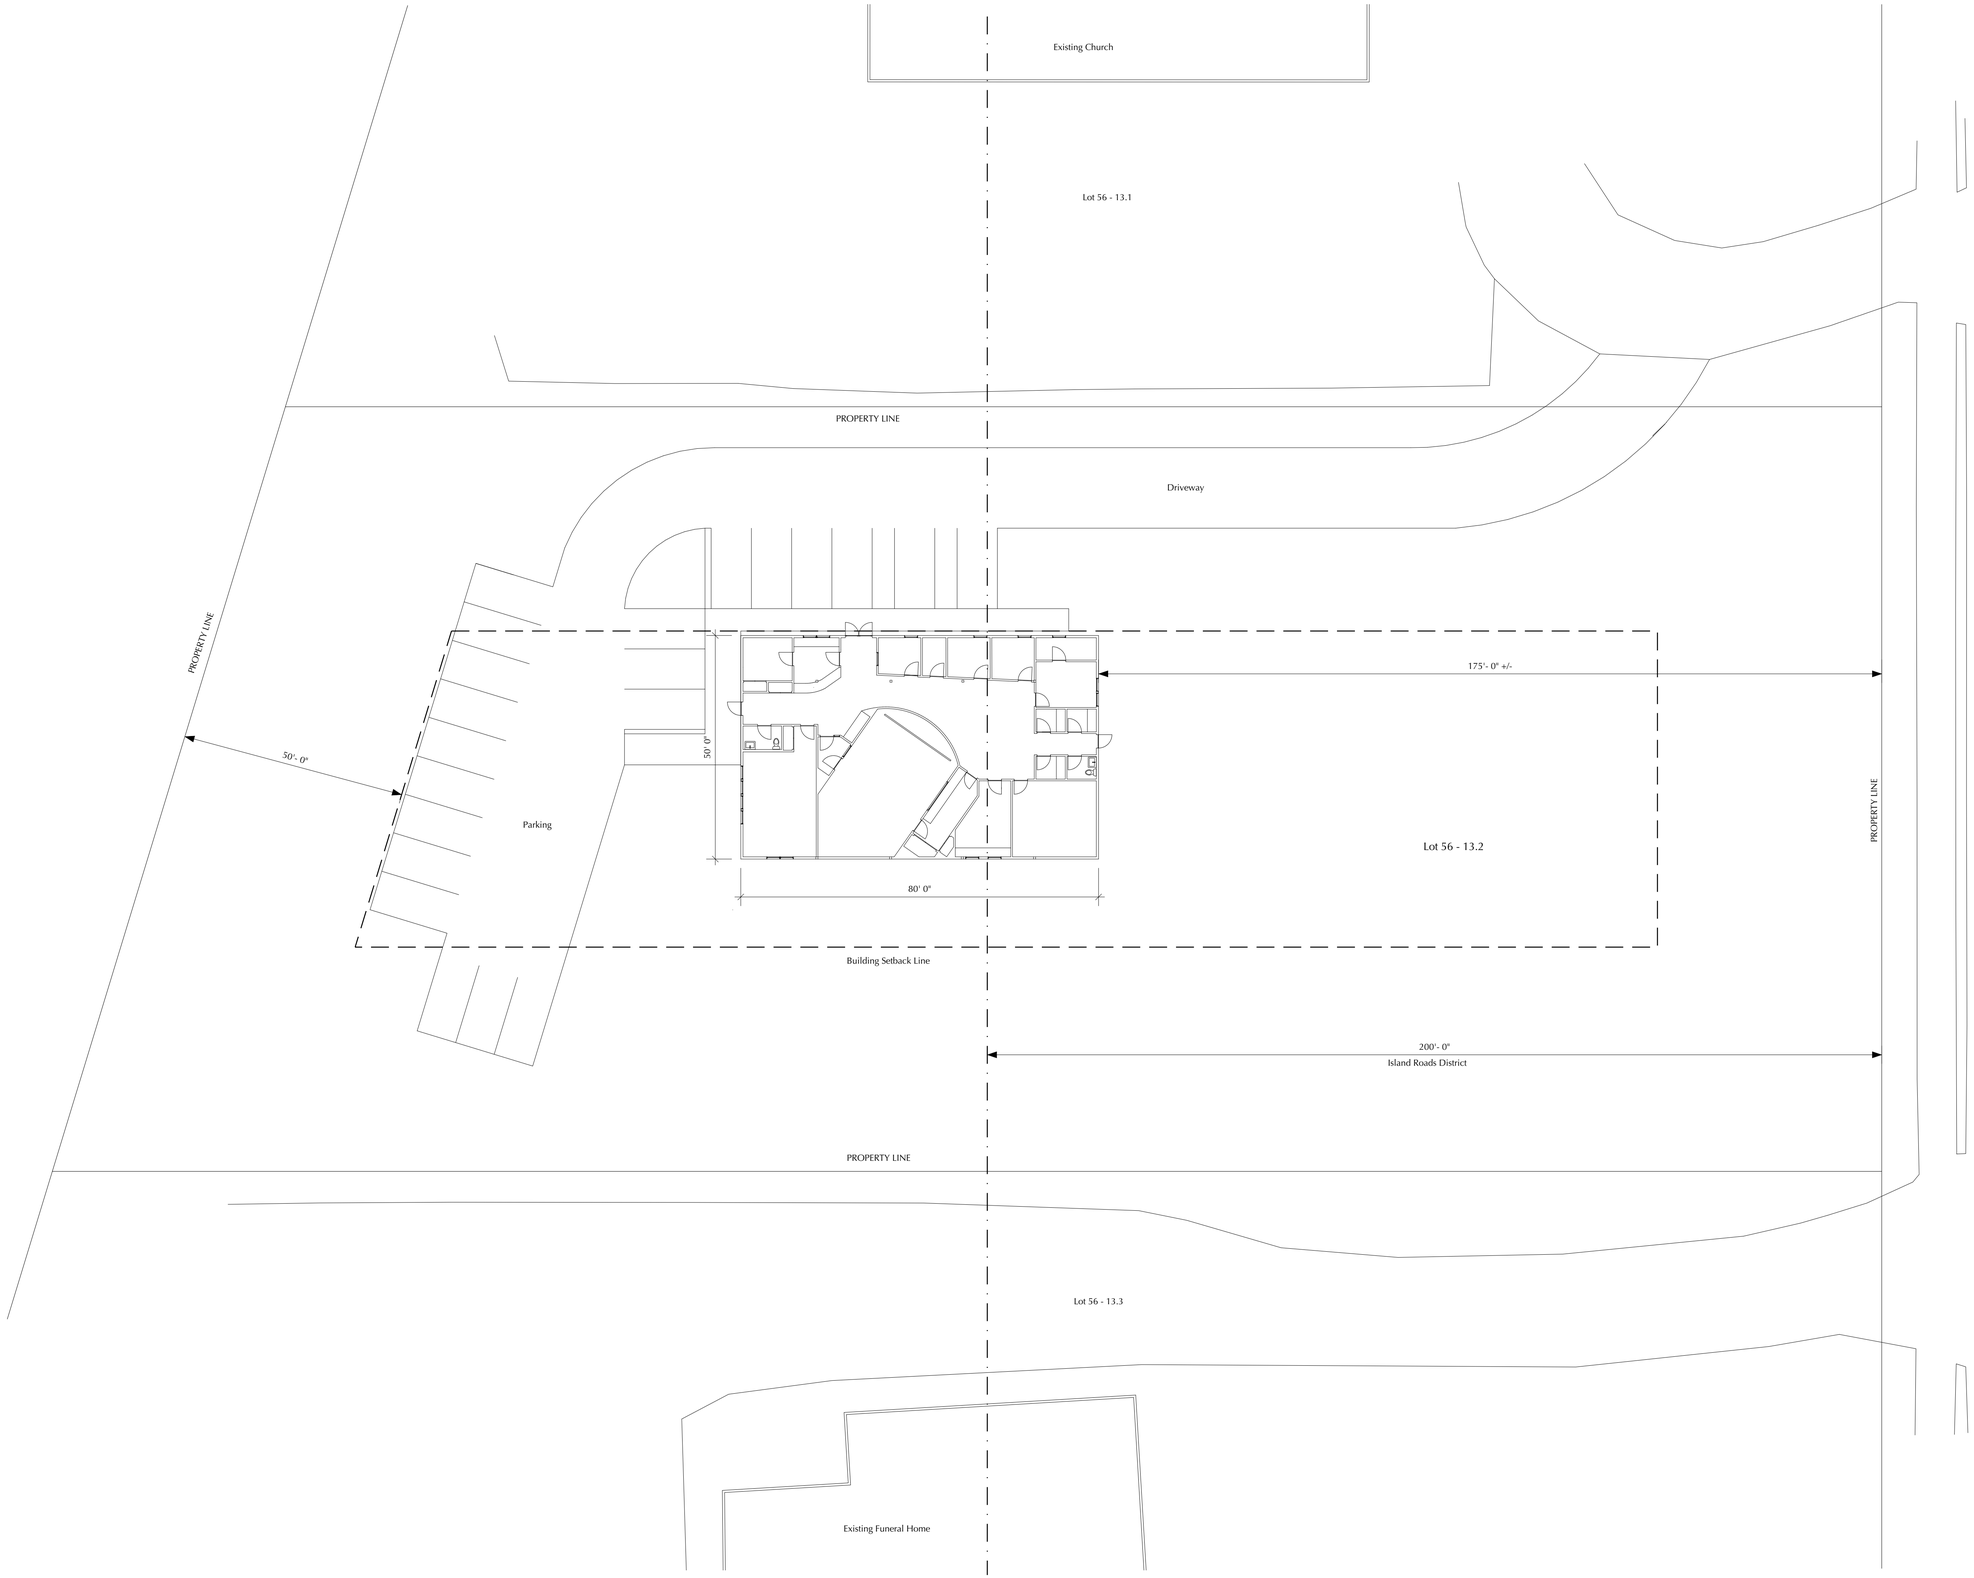

EDGARTOWN - VINEYARD HAVEN ROAD

MACNELLY COHEN ARCHITECTS P.C
po box 661 west tisbury ma 02575
ph 508-693-4043 fx 508-693-8843
mc.arc@comcast.net

PUBLIC ACCESS TELEVISION STUDIO
Edgartown-Vineyard Haven Road, Oak Bluffs
Map 56 Lot 13.2

ISSUED:
30 May 2012

REVISED:

SITE PLAN

Scale: 1/16" = 1'- 0"

1.1