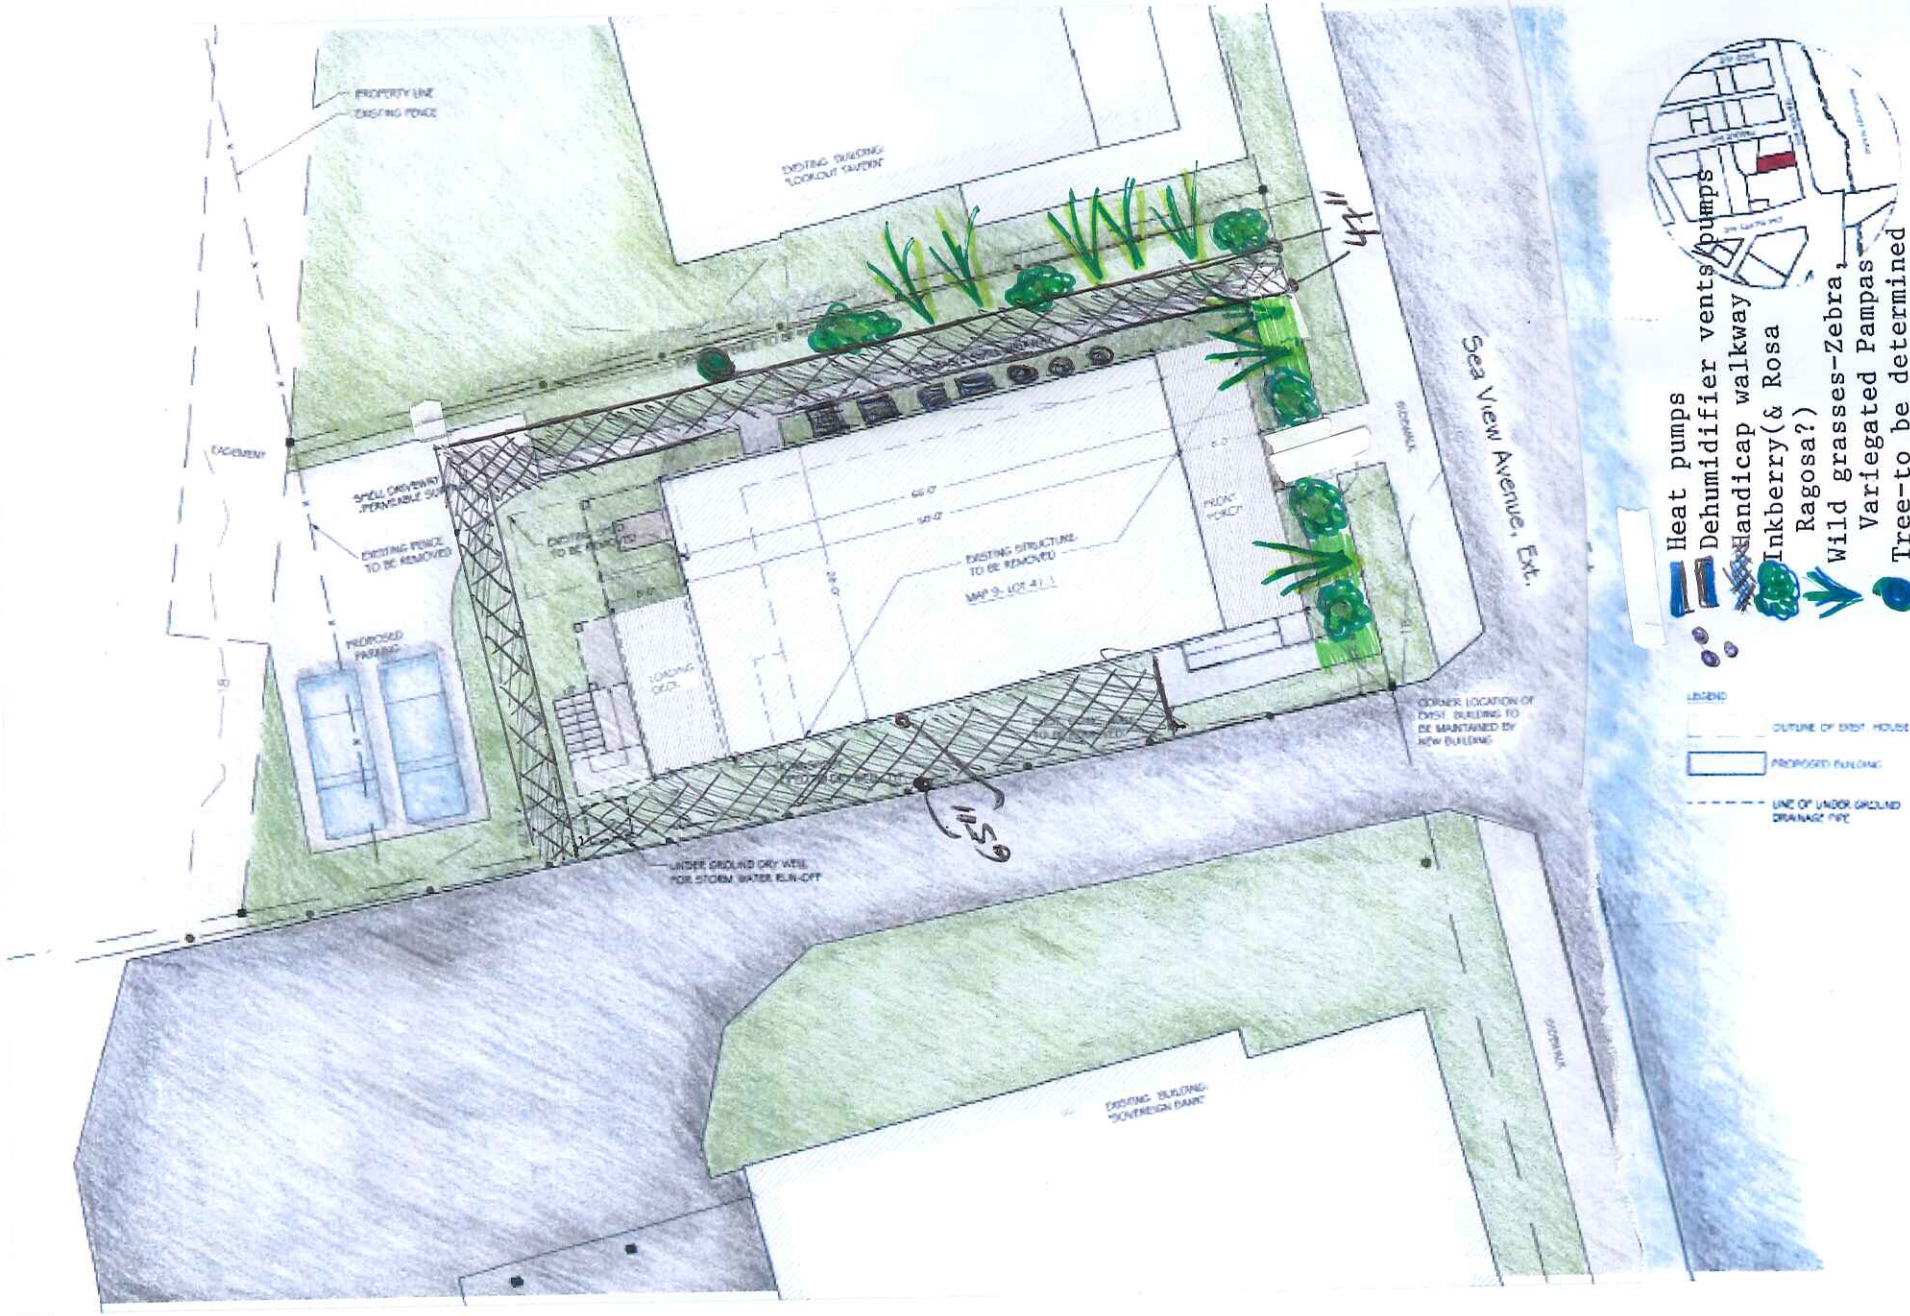

All plantings to be the same as the surroundi

EESE ARCHITECTS
ach St. Vineyard Haven, MA 02568
203.6272 F 508.696.9556 e-mail: office@reesearchitects.com

FORTUNE WORLD LLC
6 SEAVIEW AVE.
OAK BLUFFS, MA

SCHEMATIC SITE PLAN
SCALE: 1" = 10'