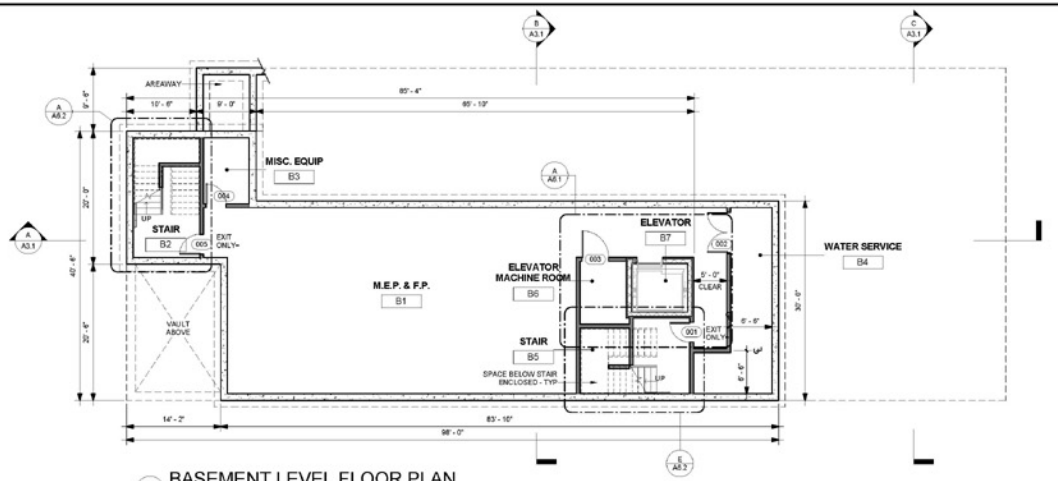

A BASEMENT LEVEL FLOOR PLAN
1/8" = 1'-0"

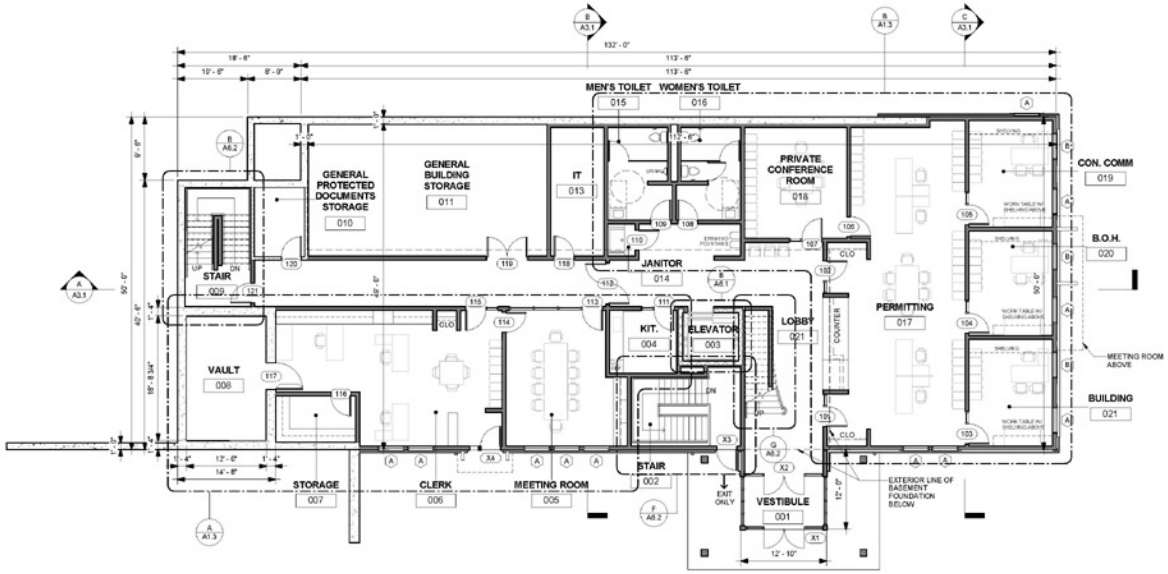

B LOWER LEVEL FLOOR PLAN
1/8" = 1'-0"

Architect
KK
Kennard Kelley Architects, LLC
133 Main Street
Falmouth, Massachusetts 02540
Tel: 508-540-0078
e-mail: office@kennardkelley.com
www.kennardkelley.com

Structural Engineers
Jones Lilley, PE
Woods Hole, MA
Woods Hole, Massachusetts 02543
Tel: 508-495-5450
www.jonespe.com

Mechanical, Electrical, Plumbing and Fire Protection Engineers
Griffith & Wells, PE
12 Harwich Road
Bourne, Massachusetts 02571
Tel: 508-743-3030
e-mail: info@griffithandwells.com
www.griffithandwells.com

Landscape Architect
TL Studio
30 South Main Street
Falmouth, Massachusetts 02540
Tel: 508-763-5391
www.tlstudio.com

Owner's Project Manager
Capital Project, Inc.
112 South Street
Boston, Massachusetts 02111
Tel: 508-276-0228
e-mail: info@cpmadvisor.com
www.thecapitalproject.com

TOWN OF OAK BLUFFS
NEW TOWN HALL
56 SCHOOL STREET
OAK BLUFFS, MASSACHUSETTS

REVISIONS

NO.	DATE	DESCRIPTION

NOT FOR CONSTRUCTION

PROJECT NO. OBTH
DRAWN BY KKA
ISSUE DATE 23 JUNE 2017
SHEET TITLE
BASEMENT & LOWER LEVEL FLOOR PLANS
SCALE 1/8" = 1'-0"

A1.1

7/7/2017 10:53:50 AM