LANDSCAPE/HARDSCAPE/CIRCULATION PLAN

Legend:

- Existing Trees
- Existing and New Shrubs
- Brick Walkways
- Existing Gravel Parking

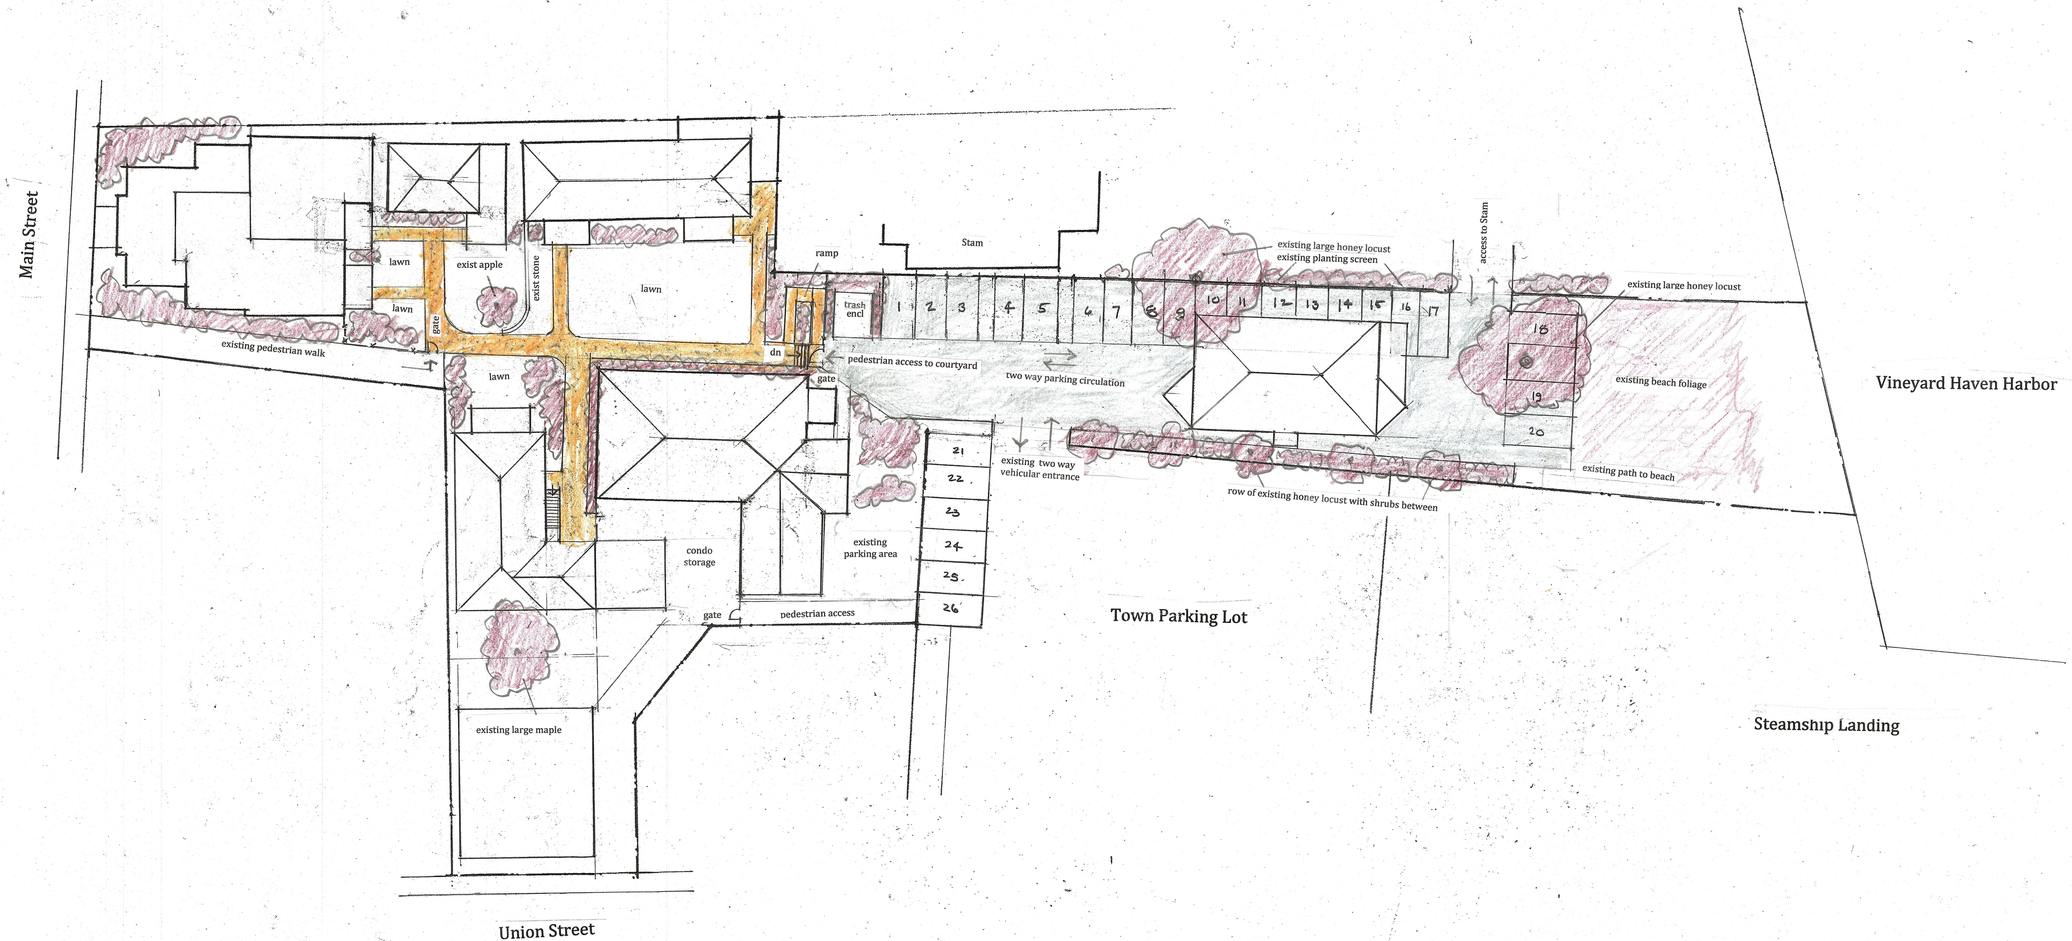

STONE BUILDING PROJECT
16 Union Street & 75 Main Street
Vineyard Haven, MA
Scale 1"=20'