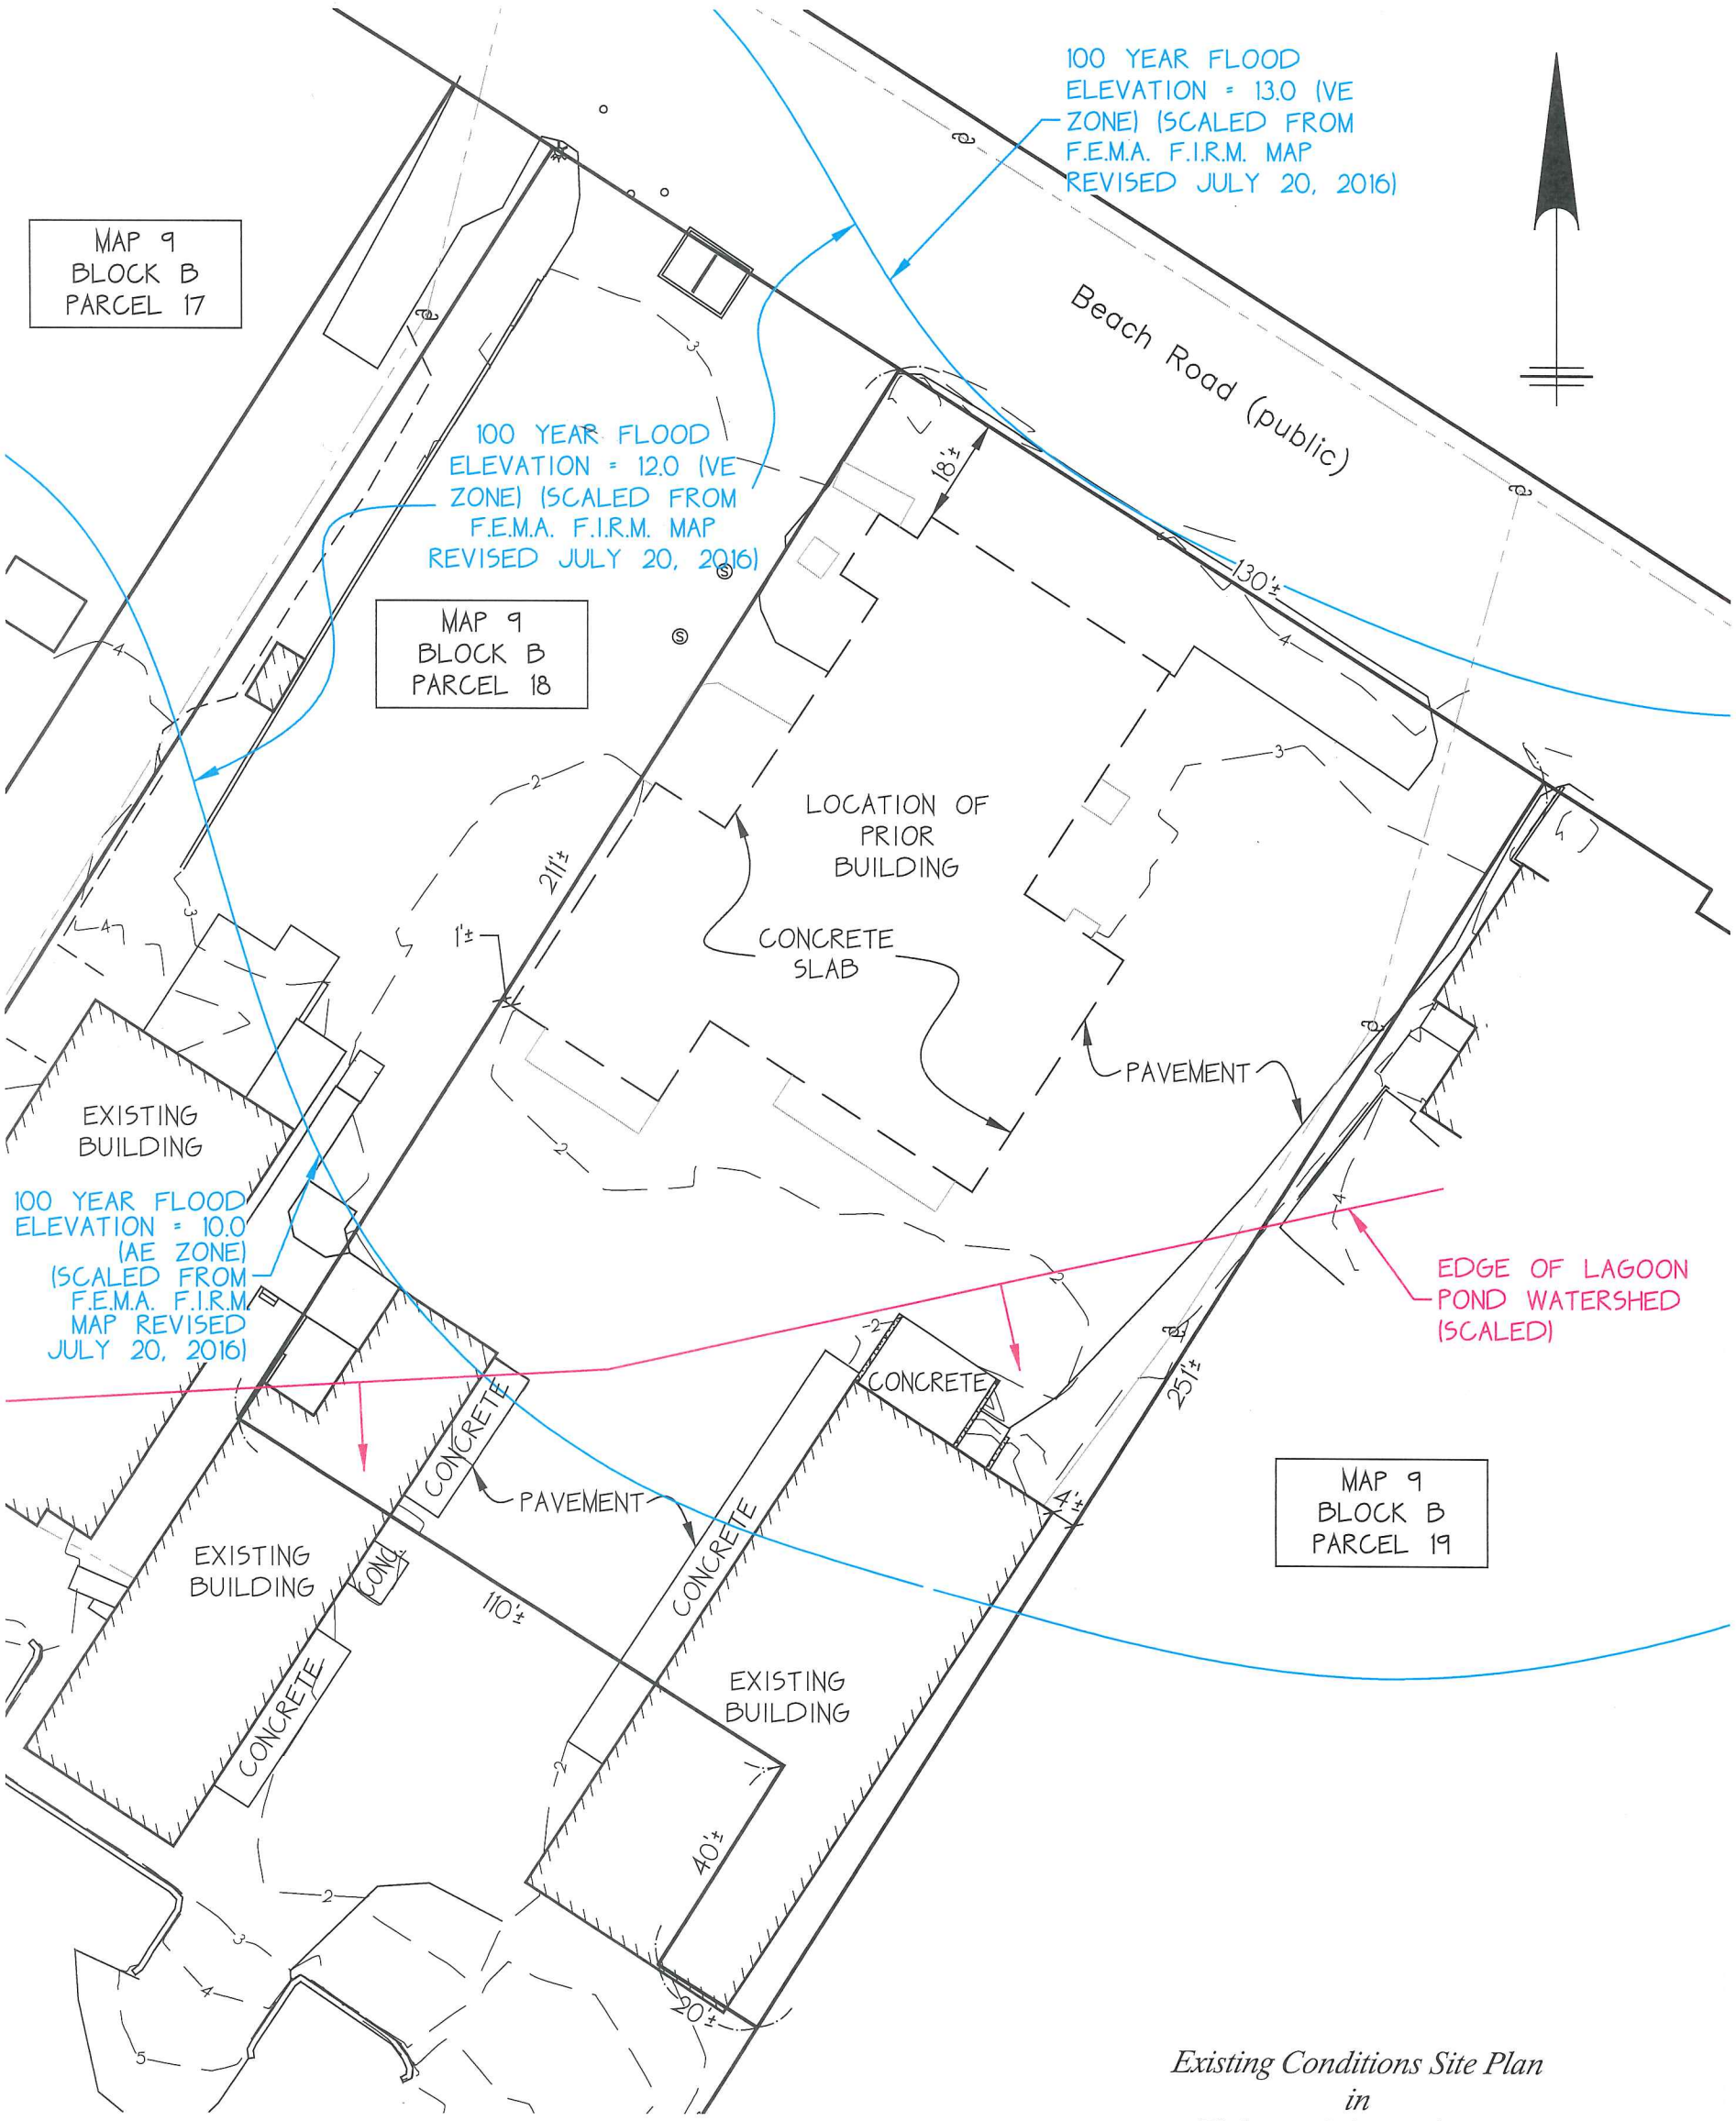

COMMONWEALTH OF MASSACHUSETTS
CHARLES R. GILSTAD # 35782
PROFESSIONAL LAND SURVEYOR

2/11/22

NOTES:
1. LOT AREA: 28,274± S.F.
2. DATUM: NAVD88.

Existing Conditions Site Plan
in
Tisbury, Massachusetts
Assessor Parcel 9-B-18.1
69 Beach Road
prepared for

Harborwood, LLC

Scale 1"=30' February 11, 2022

Sourati Engineering Group LLC

P.O. Box 4458
107 Beach Road, Suite 202
Vineyard Haven, MA 02568
Phone (508) 693-9933 Fax (508) 693-4933

Job No. 102560

C.1