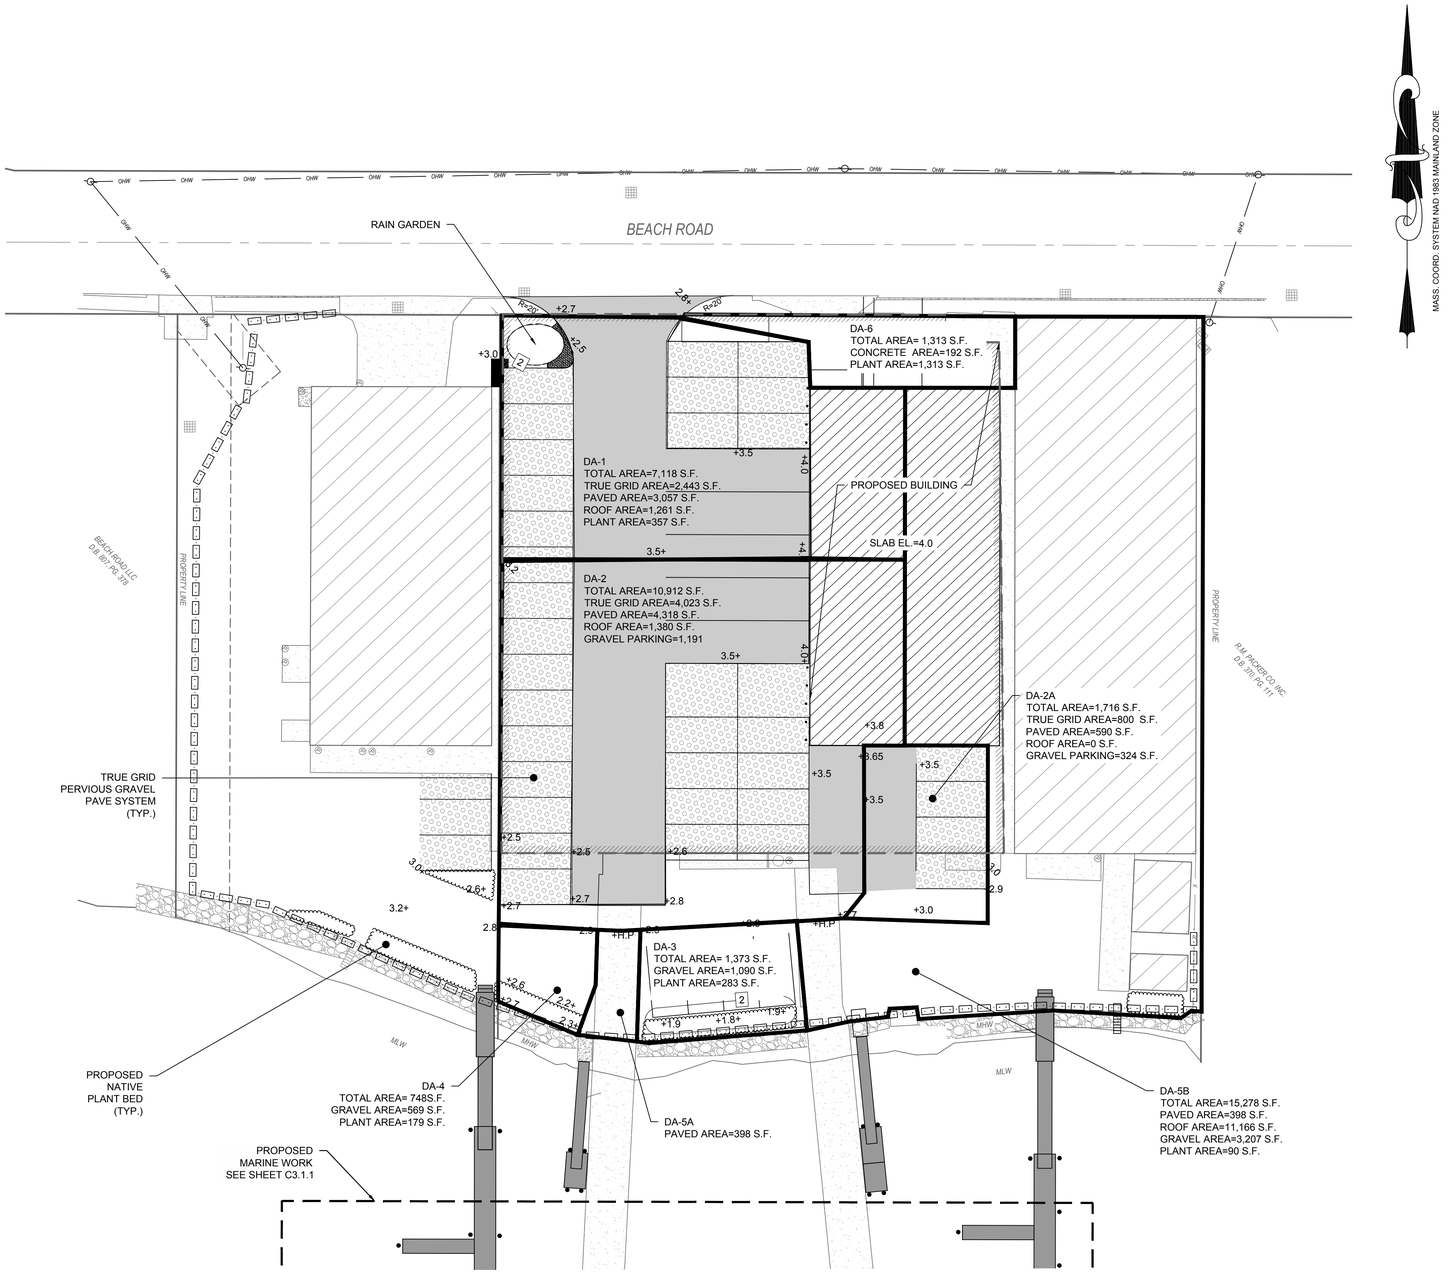

PLAN

20 10 0 20 60

1 inch = 20 ft.

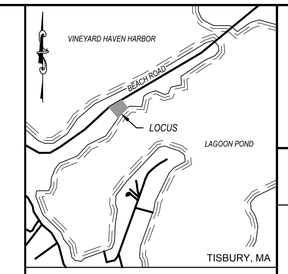

KEY MAP
NO SCALE

REFERENCE:

ASSESSORS MAP 9, PARCELS 32 AND 33

PLAN BOOK 299, PAGE 301
PLAN BOOK 241, PAGE 575

FLOOD ZONE:

FLOOD ZONE AE (EL. 10) AS SHOWN
ON FEMA FIRM PANEL #25007C0104J
REVISED JULY 20, 2016

DATUM:

ELEVATIONS SHOWN HEREON ARE
BASED ON THE NORTH AMERICAN
VERTICAL DATUM OF 1988 (NAVD 1988)

HYDROGRAPHIC SURVEY:

1. THE HYDROGRAPHIC SURVEY DATA AS SHOWN ON THIS PLAN WAS COLLECTED ON FEBRUARY 05, 2019 BY COASTAL ENGINEERING COMPANY AND ONLY REPRESENTS THE SEA FLOOR DEPTH AS IT EXISTED DURING THE TIME OF THE SURVEY.

LEGEND

EXISTING

- BOUND
- PROPERTY LINE
- MAJOR CONTOUR
- MINOR CONTOUR
- WATER VALVE
- PULL BOX
- ELECTRIC METER
- CATCH BASIN
- OVERHEAD WIRES
- UTILITY POLE
- POST
- MISC. MANHOLE
- FENCE

PROPOSED

- TRAFFIC FLOW

COASTAL engineering co.
260 Cranberry Hwy, Orleans, MA 02653
508.255.6511 P 508.255.6700 F

NO.	DATE	REVISION	BY

SEAL

PROJECT
MARTHA'S VINEYARD SHIPYARD
159 AND 173 BEACH ROAD TISBURY, MA

SHEET TITLE
PLAN SHOWING POST DEVELOPMENT DRAINAGE AREAS

SCALE: AS NOTED
DRAWING FILE: C19196-MASTER.dwg
DATE: 08-23-2019
DRAWN BY: ELN / TLM
CHECKED BY: TLM

DA-2

2 OF 2 SHEETS

PROJECT NO. C19196.01

Coastal Engineering Co., Inc. © 2019

F:\SDSKPROJ\C19000\C19196\C19196-00\C19196-01\C19196-MASTER.dwg 8/23/2019 12:32 PM