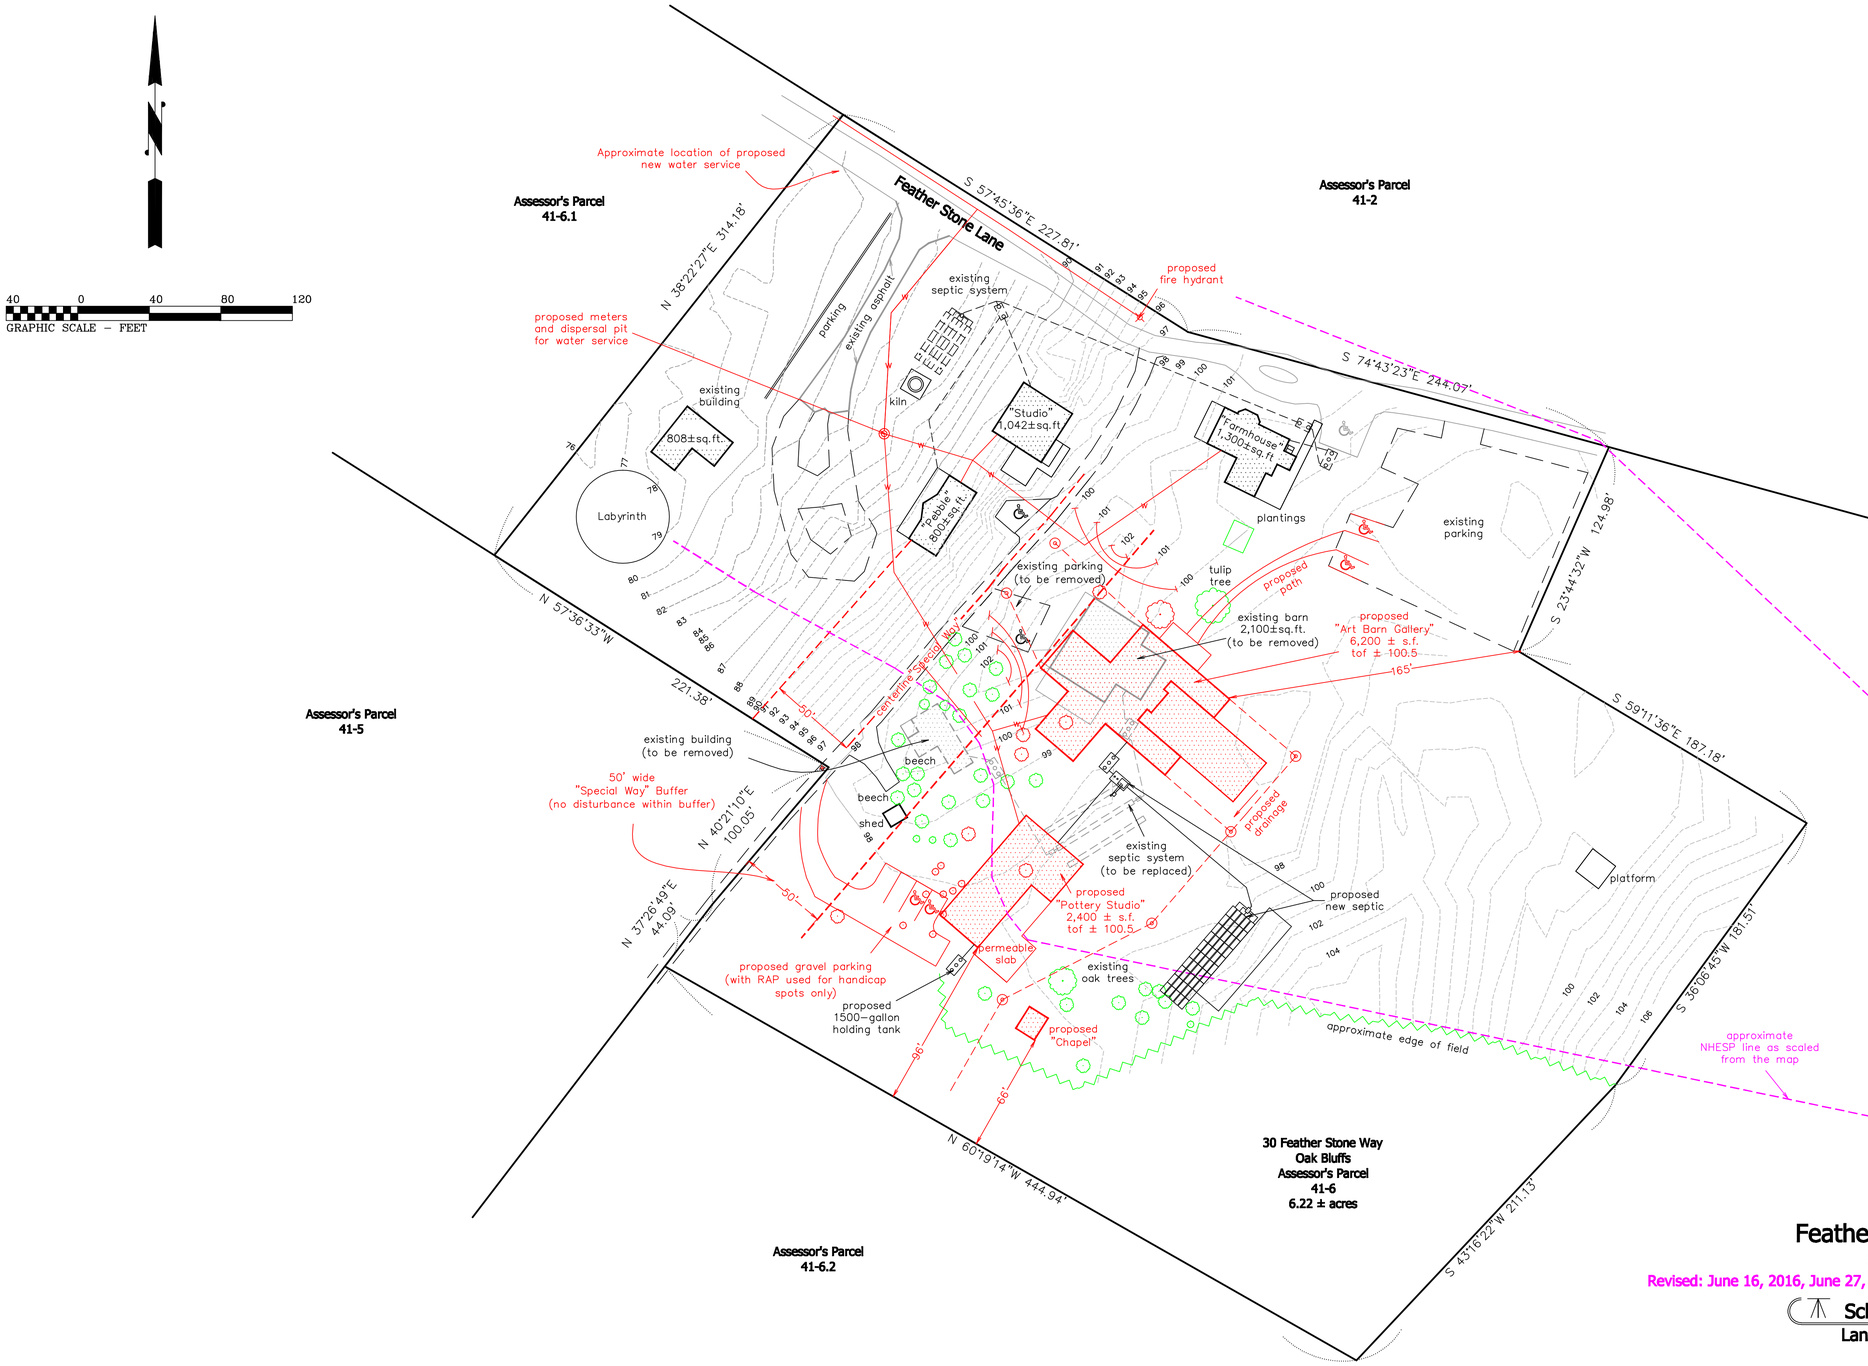

Site Plan
Oak Bluffs, Mass.
Prepared For
Featherstone Center for the Arts
Scale: 1" = 40' April 27, 2016

Revised: June 16, 2016, June 27, 2016, June 30, 2016, July 5, 2016, July 14, 2016, August 1, 2016

Schofield, Barbini & Hoehn Inc.
SB&H
Land Surveying ⊕ Civil Engineering
12 Surveyor's Lane, Box 339
Vineyard Haven, Mass. 02568
508–693–2781
www.sbhinc.net
MV 5828