448

448

1993

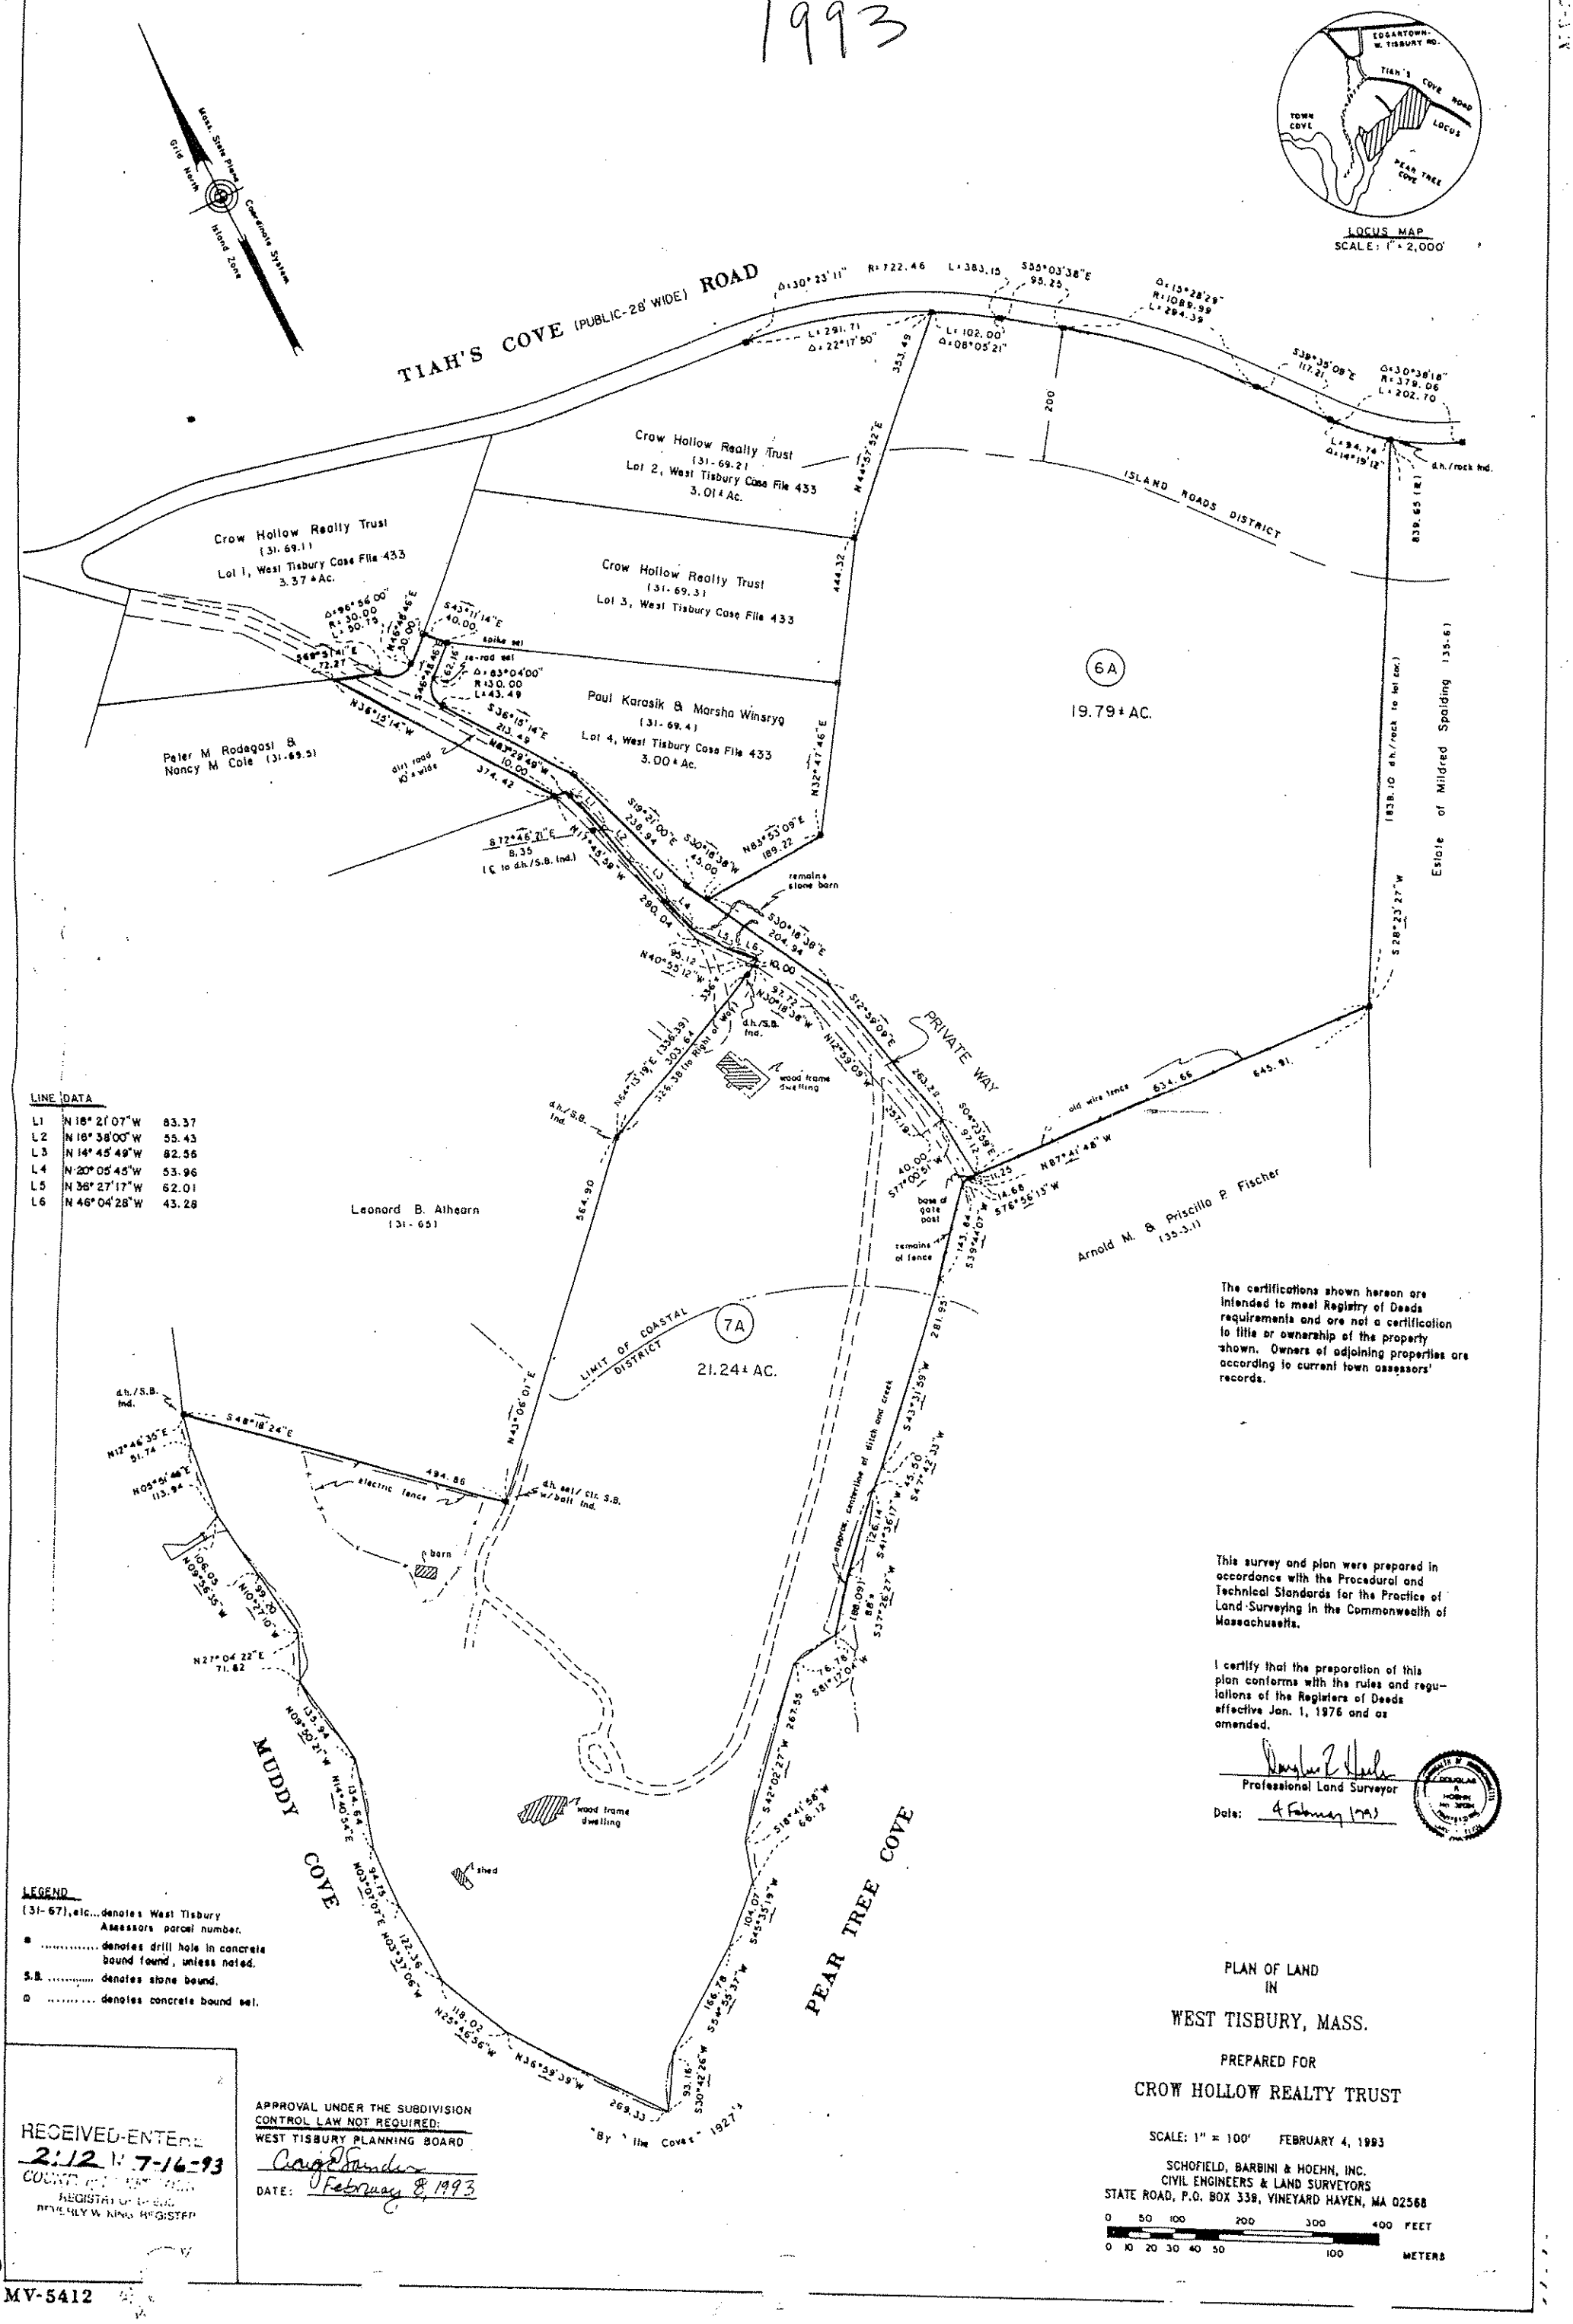

LINE DATA

L1	N 18° 21' 07" W	83.37
L2	N 18° 38' 00" W	55.43
L3	N 14° 45' 49" W	82.56
L4	N 20° 05' 45" W	53.96
L5	N 36° 27' 17" W	62.01
L6	N 46° 04' 28" W	43.28

LEGEND

(31-67), etc... denotes West Tisbury Assessors parcel number.

• ..... denotes drill hole in concrete bound found, unless noted.

S.B. ..... denotes stone bound.

⊙ ..... denotes concrete bound set.

The certifications shown hereon are intended to meet Registry of Deeds requirements and are not a certification to title or ownership of the property shown. Owners of adjoining properties are according to current town assessors' records.

This survey and plan were prepared in accordance with the Procedural and Technical Standards for the Practice of Land Surveying in the Commonwealth of Massachusetts.

I certify that the preparation of this plan conforms with the rules and regulations of the Registers of Deeds effective Jan. 1, 1976 and as amended.

Professional Land Surveyor

Date: 4 February 1993

PLAN OF LAND
IN
WEST TISBURY, MASS.

PREPARED FOR
CROW HOLLOW REALTY TRUST

SCALE: 1" = 100' FEBRUARY 4, 1993

SCHOFIELD, BARBINI & HOEHN, INC.
CIVIL ENGINEERS & LAND SURVEYORS
STATE ROAD, P.O. BOX 339, VINEYARD HAVEN, MA 02568

0 50 100 200 300 400 FEET
0 10 20 30 40 50 100 METERS

APPROVAL UNDER THE SUBDIVISION CONTROL LAW NOT REQUIRED:
WEST TISBURY PLANNING BOARD

DATE: February 8, 1993

RECEIVED-ENTERED
2:12 P.M. 7-16-93
COUNTY REGISTRY OF DEEDS
BEVERLY W. KING REGISTER

MV-5412