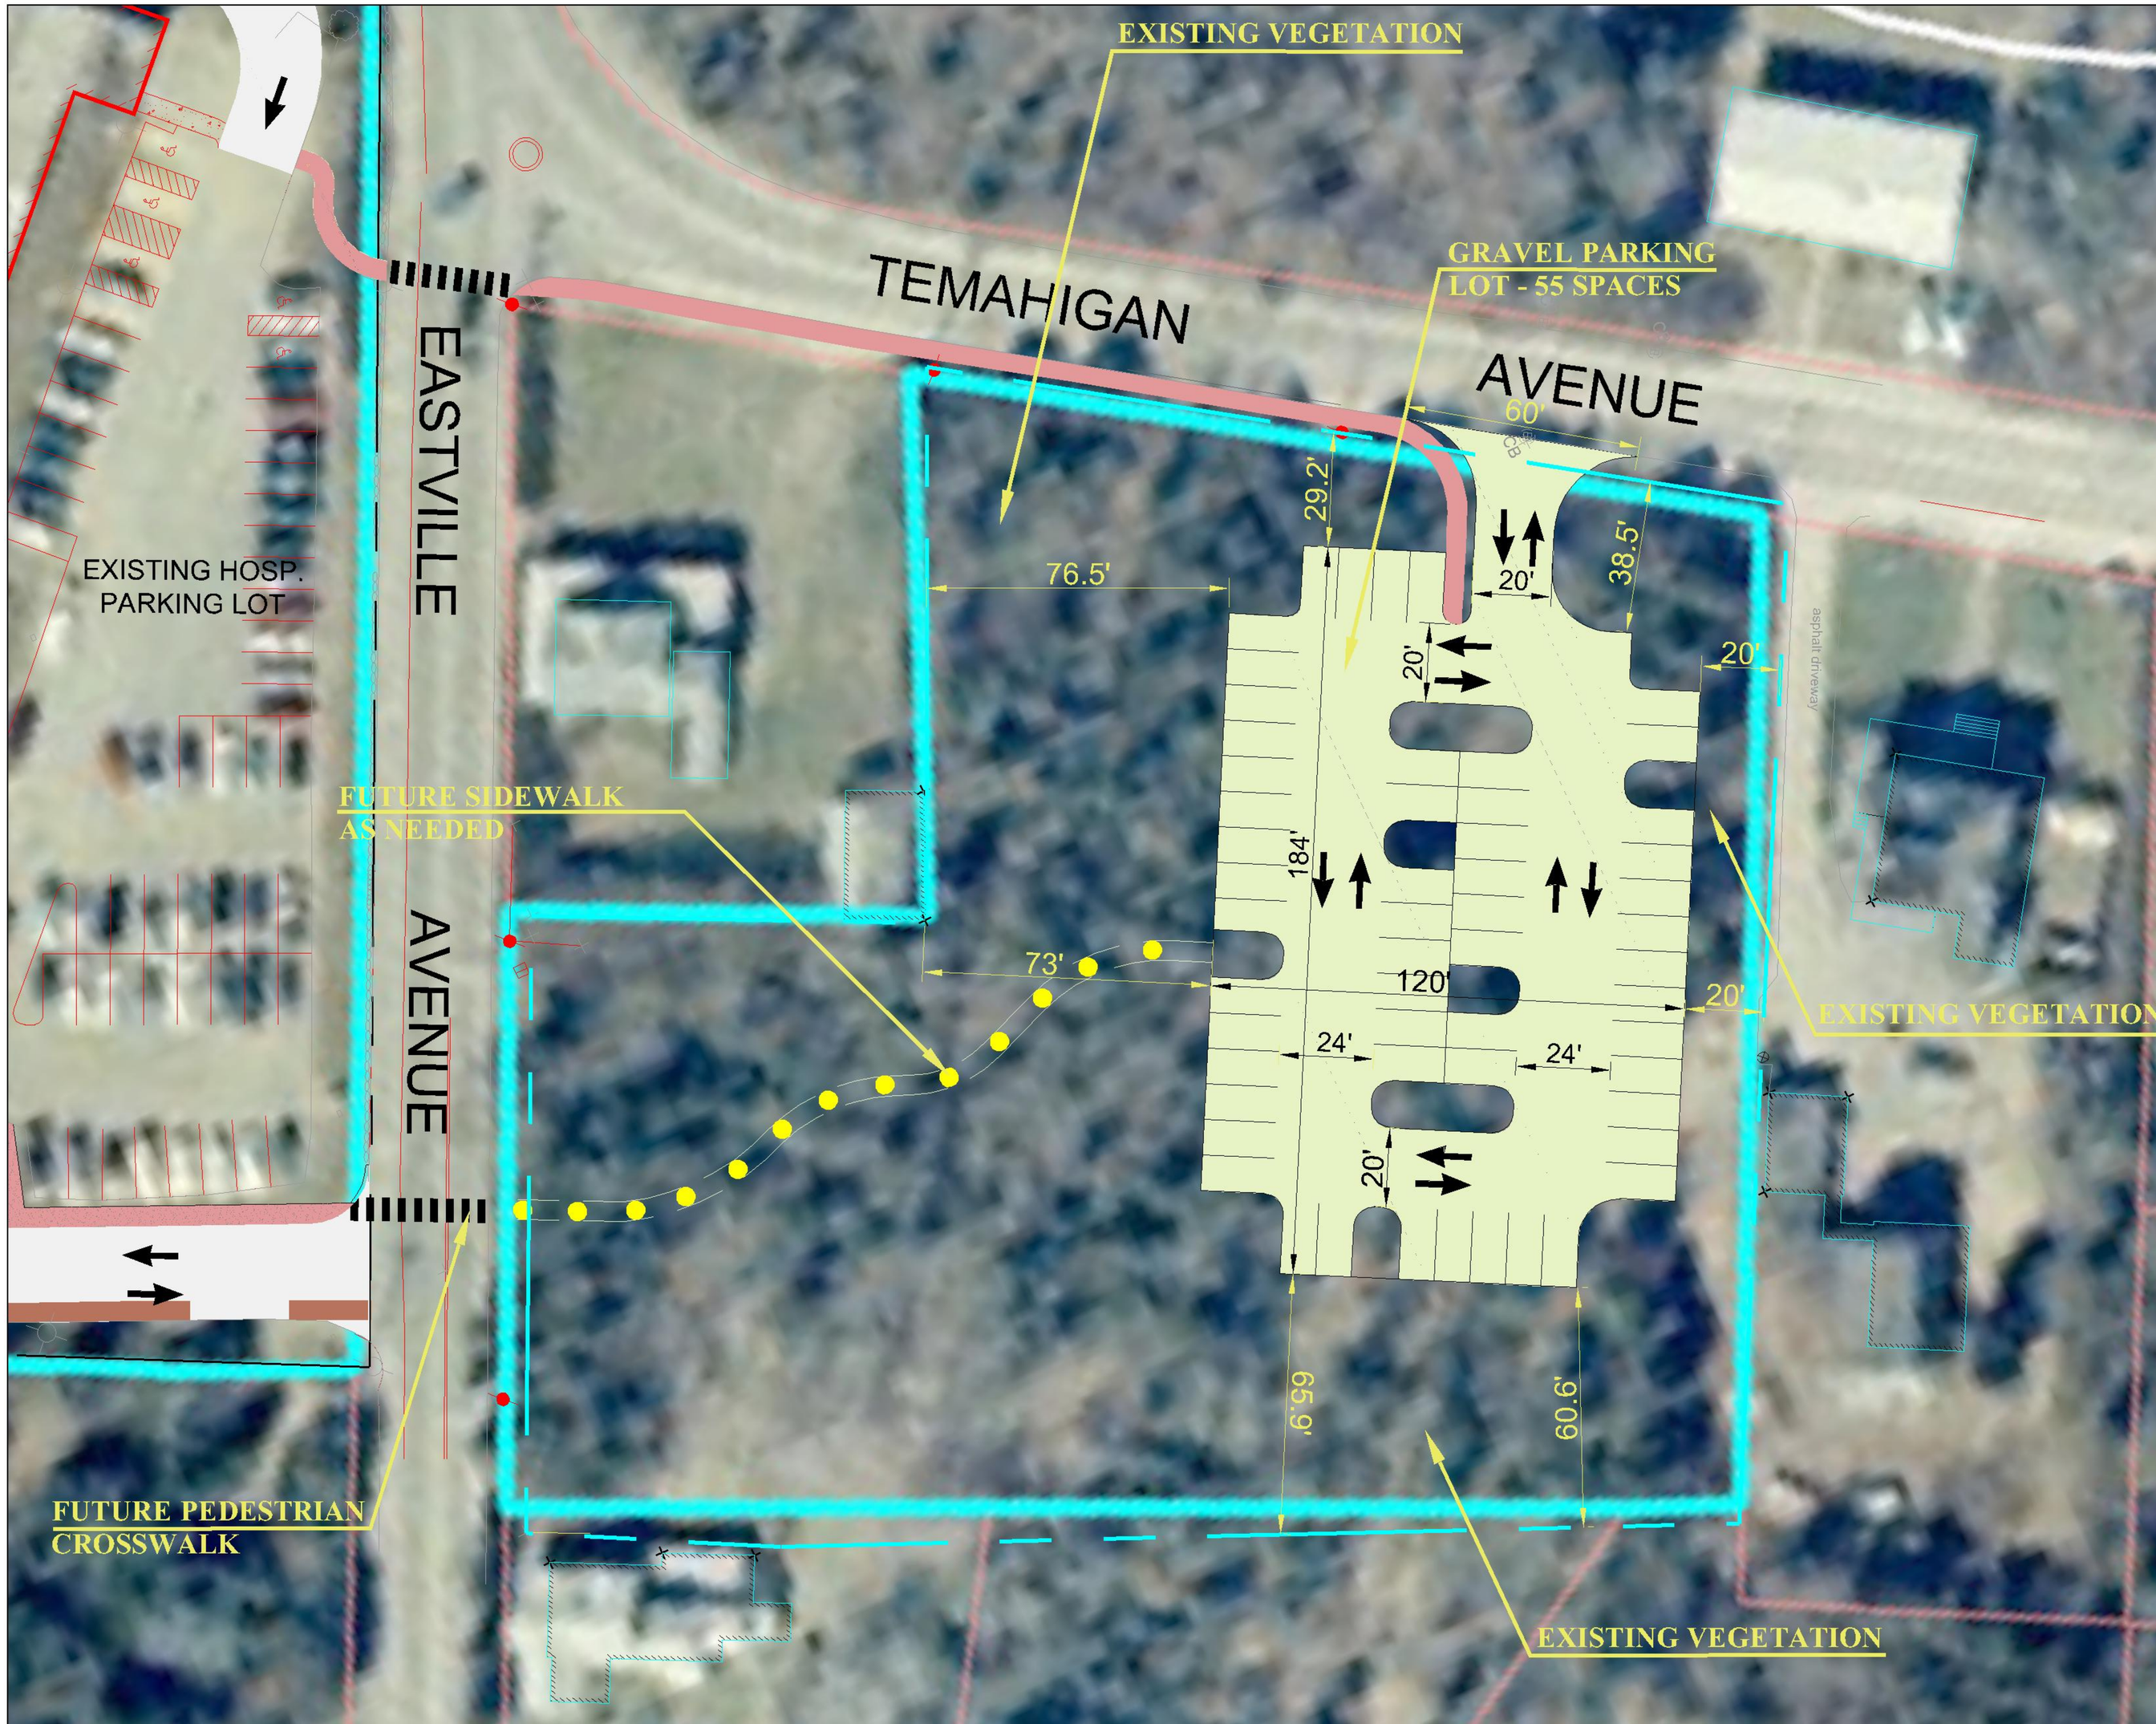

LEGEND

- SIDEWALK
- SHEARED BIKE ROUTE
- BIKE PATH
- BUILDING
- PAVED DRIVEWAY
- GRAVEL PARKING LOT
- LANDSCAPED AREA
- ADJACENT PROPERTY LINE
- PROPERTY LINE
- FUTURE SIDEWALK

REVISED PER MVC
COMMENTS 11/13/06

MARTHA'S VINEYARD HOSPITAL

THOMAS, MILLER & PARTNERS, LLC

PROPOSED STAFF PARKING LOT

SCALE: 0' 25' 50' 100'

NORTH ARROW

Proj. No. A02403