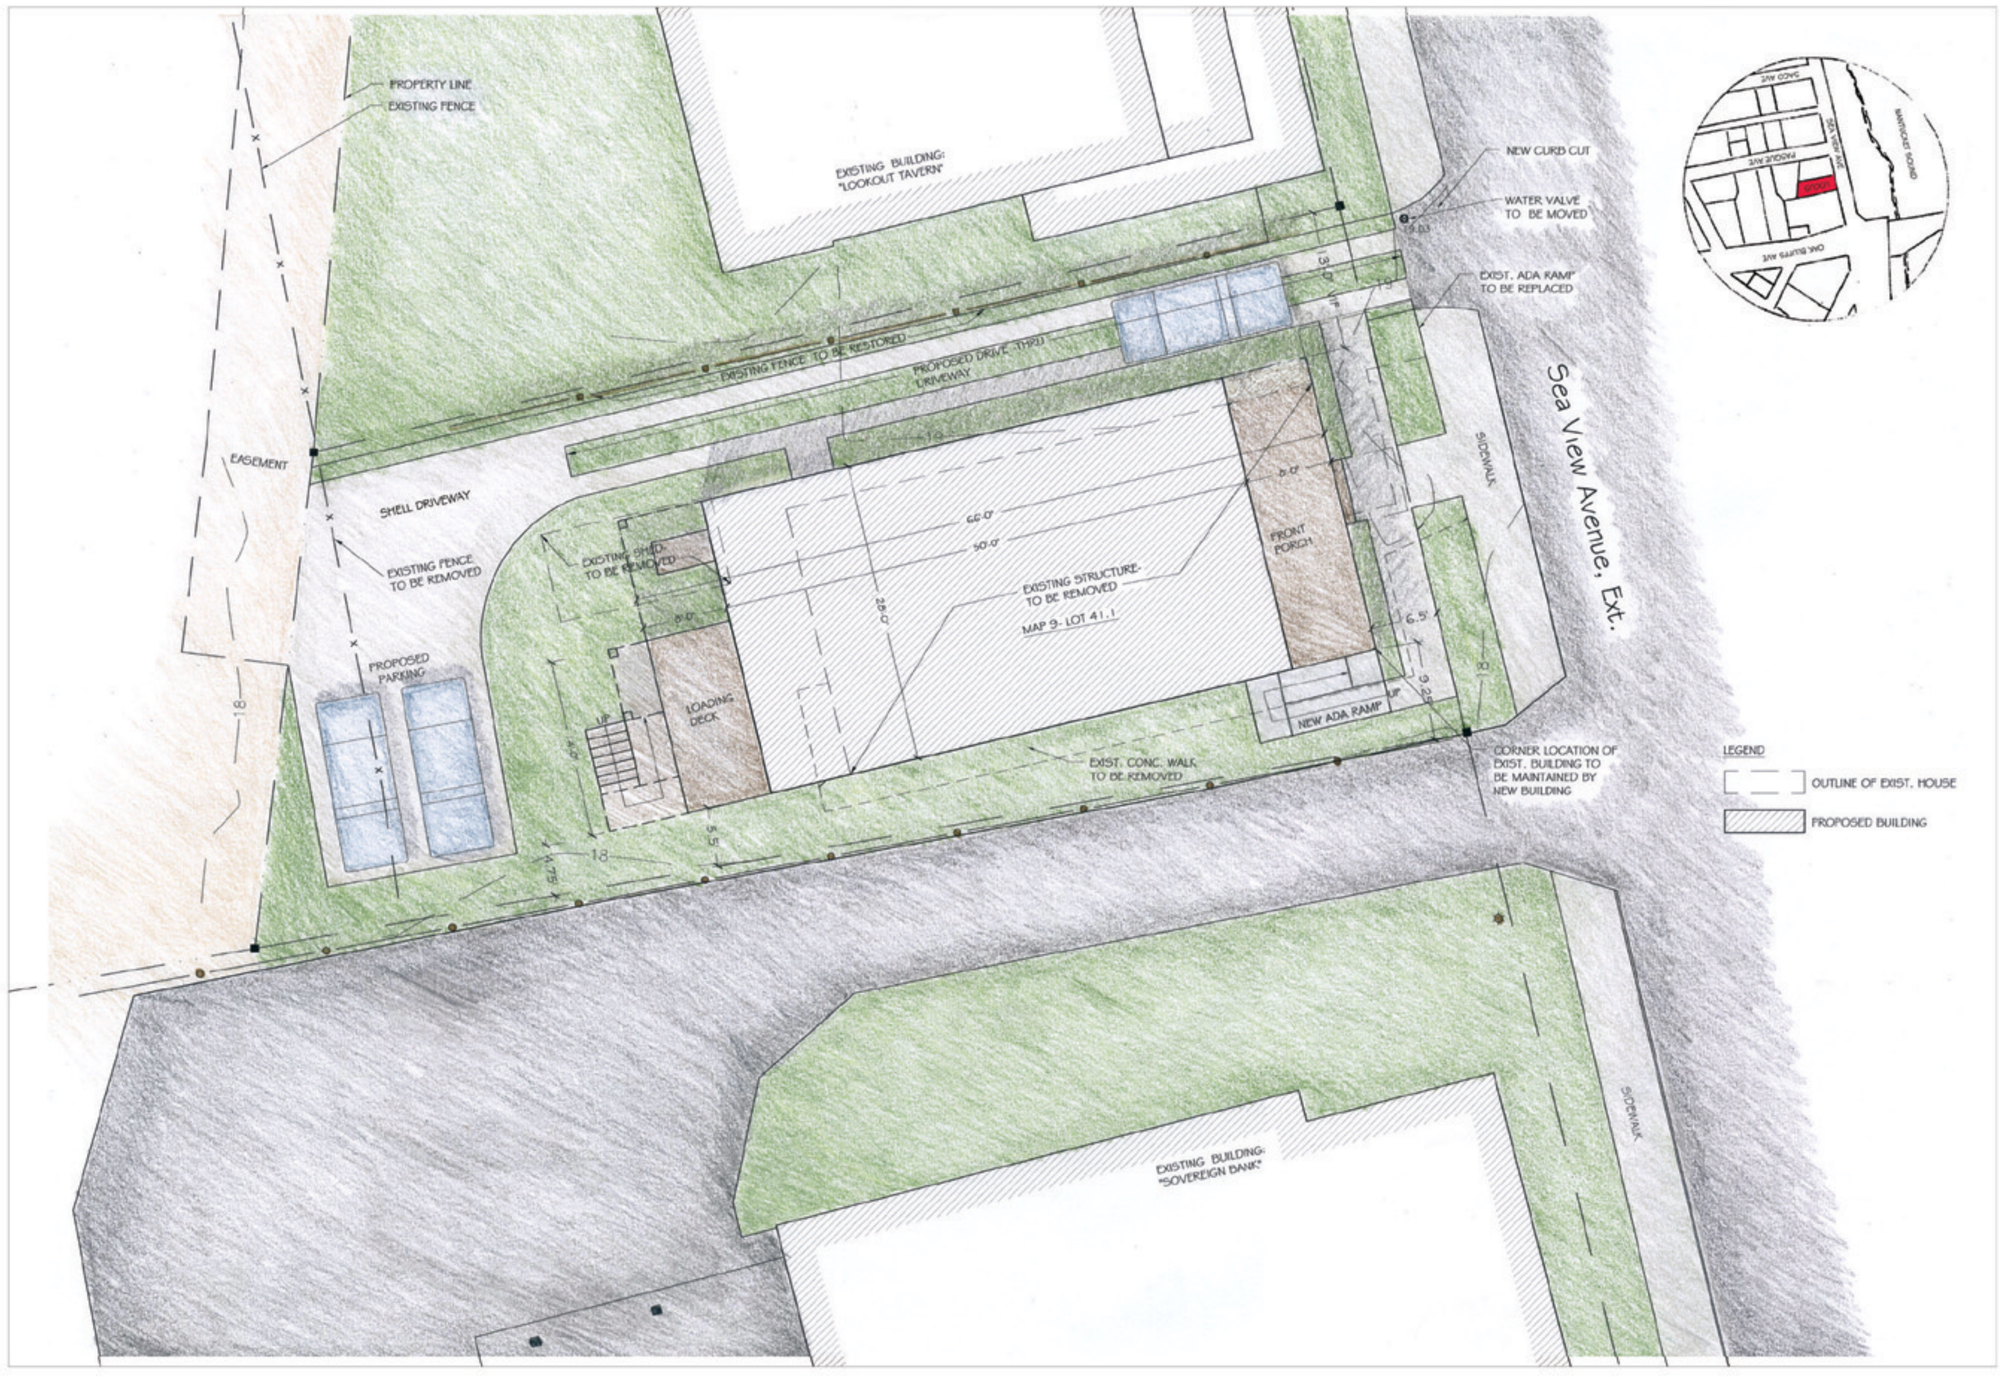

BREESE ARCHITECTS
11 Beach St. Vineyard Haven, MA 02568
T 508.693.8272 F 508.696.9956 e-mail office@breesearchitects.com

FORTUNE WORLD LLC
6 SEAVIEW AVE.
OAK BLUFFS, MA

SCHEMATIC SITE PLAN
SCALE: 1" = 10'

DATE:
07.21.08